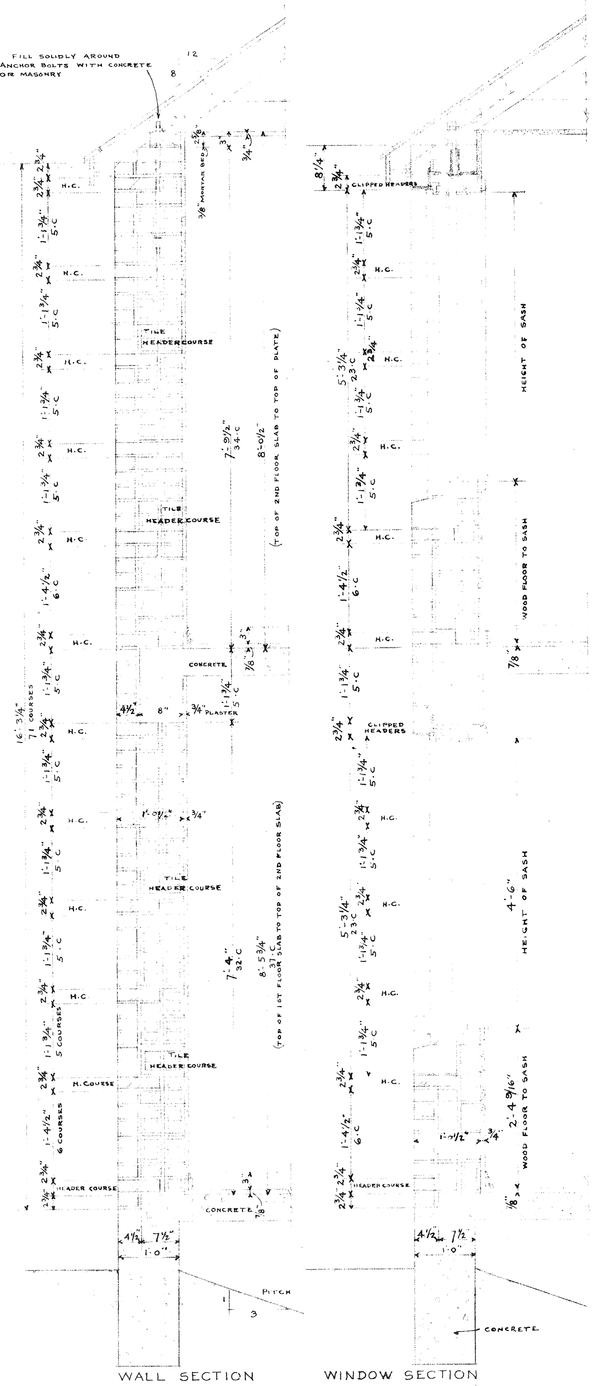

WALL SECTION WINDOW SECTION

OPTIONAL WALL CONSTRUCTION

FACING:
2⅝" BRICK COURSING (4 COURSES = 11")
BACK-UP:
3⅝"x 4⅝"x 8" EXTRA HEAVY BACK-UP TILE

SCALE - ¾"=1'-0"

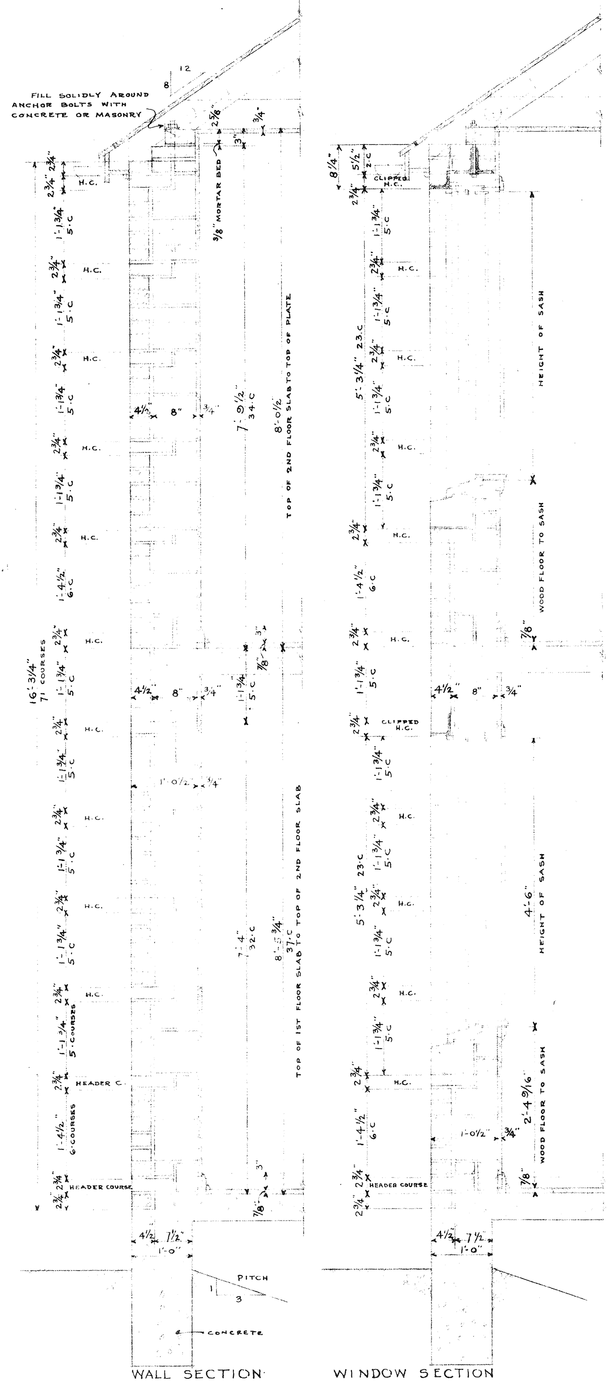

WALL SECTION WINDOW SECTION

OPTIONAL WALL CONSTRUCTION

FACING:
2⅝" BRICK COURSING (4 COURSES = 11")
BACK-UP:
7⅝"x 8"x 15⅜" LOAD BEARING CONCRETE MASONRY UNITS

SCALE - ¾"=1'-0"

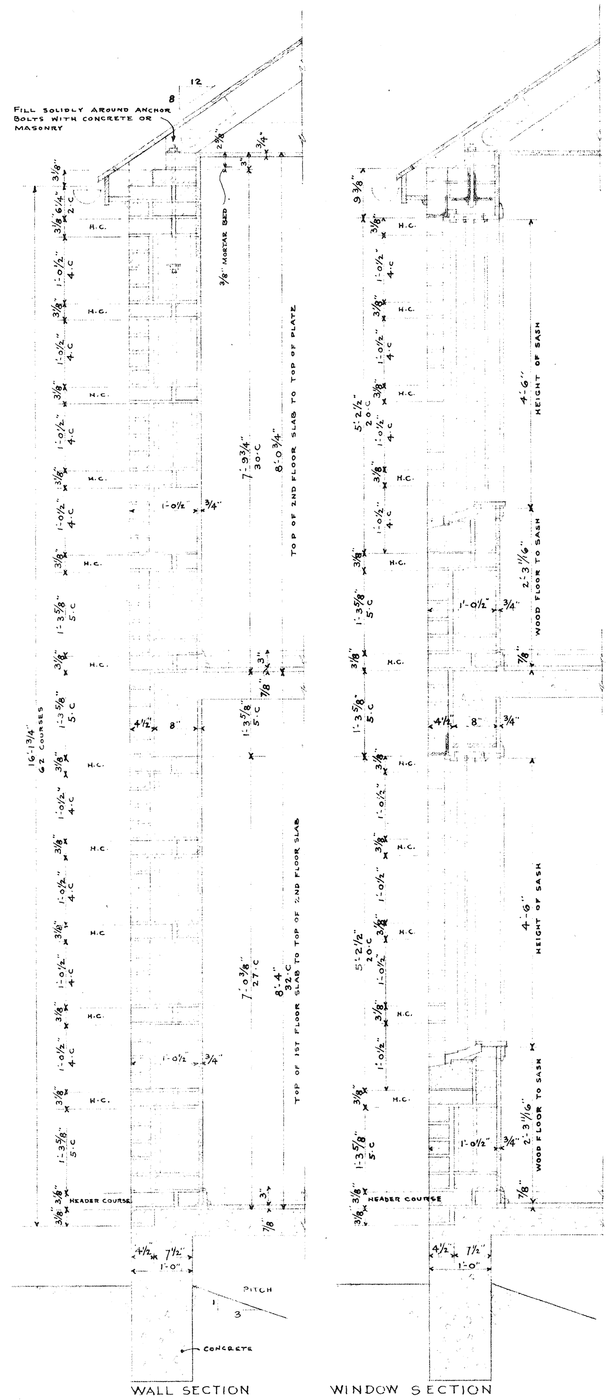

WALL SECTION WINDOW SECTION

OPTIONAL WALL CONSTRUCTION

FACING:
3/8 BRICK COURSING (4 COURSES = 1'-0½")
BACK-UP:
8"x 12"x 12" LOAD-BEARING HOLLOW TILE

SCALE - ¾"=1'-0"

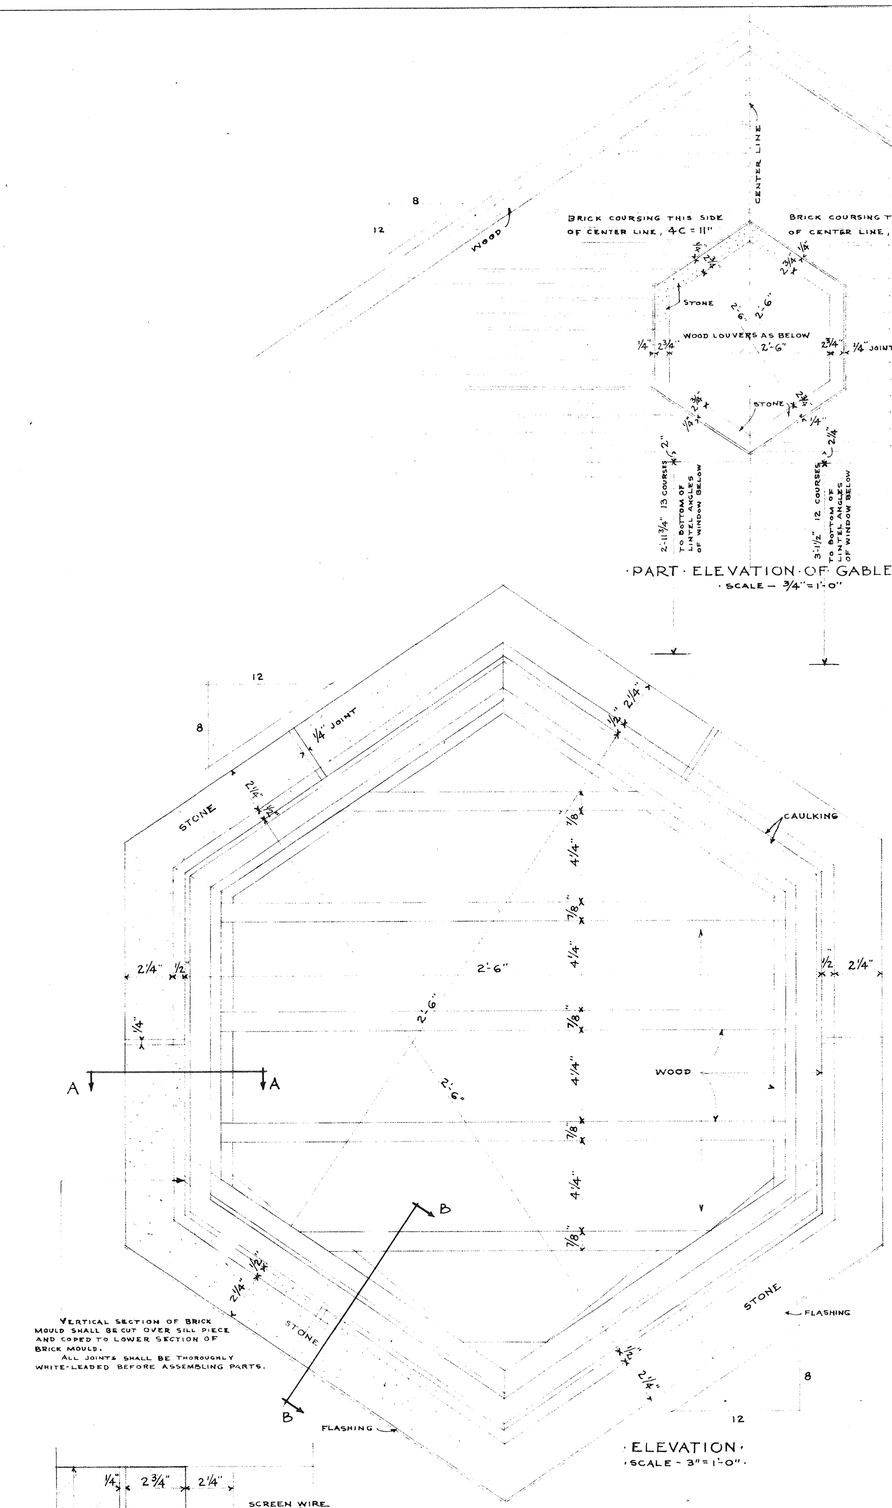

PART ELEVATION OF GABLE END

SCALE - ¾"=1'-0"

ELEVATION

SCALE - 3"=1'-0"

VERTICAL SECTION OF BRICK MOULD SHALL BE CUT OVER SILL PIECE AND CORED TO LOWER SECTION OF BRICK MOULD.
ALL JOINTS SHALL BE THOROUGHLY WHITE-LEADED BEFORE ASSEMBLING PARTS.

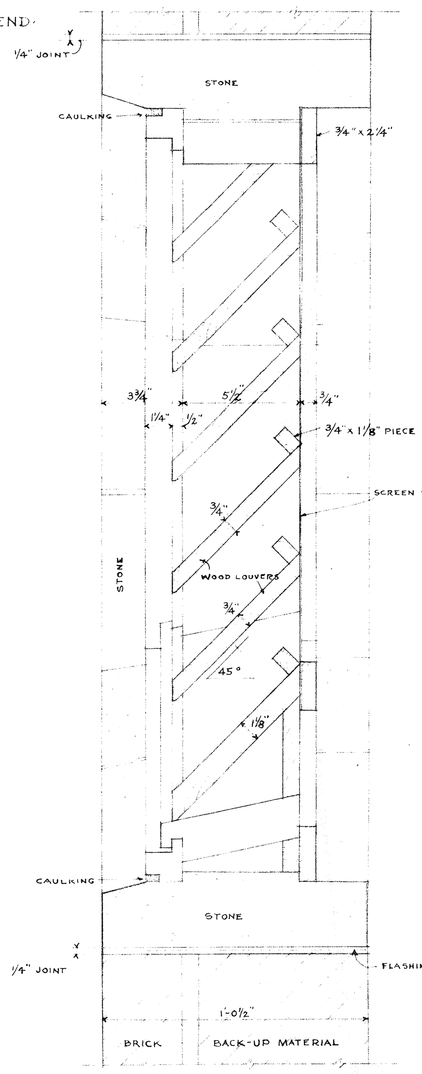

SECTION ON CENTER LINE

SCALE - 3"=1'-0"

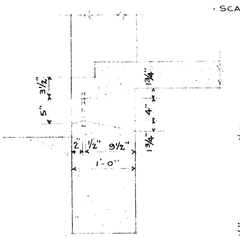

SECTION THRU FOUNDATION WALL SHOWING VENTS

SCALE - 3/4"=1'-0"

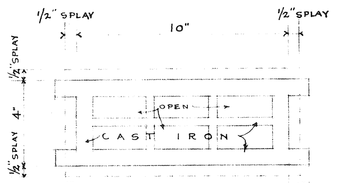

ELEVATION

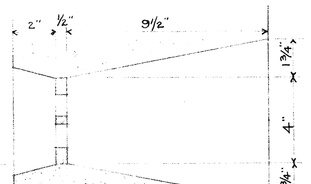

SECTION

SCALE - 3"=1'-0"

DETAILS OF FOUNDATION WALL VENTS (CAST IN CONCRETE)

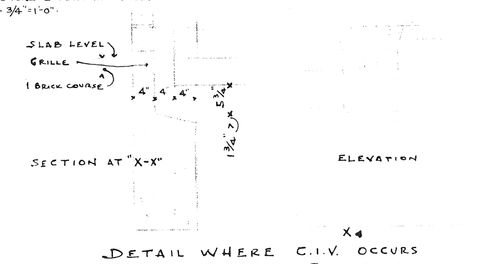

DETAIL WHERE C.I.V. OCCURS ABOVE CONCRETE FOUNDATION WALL.

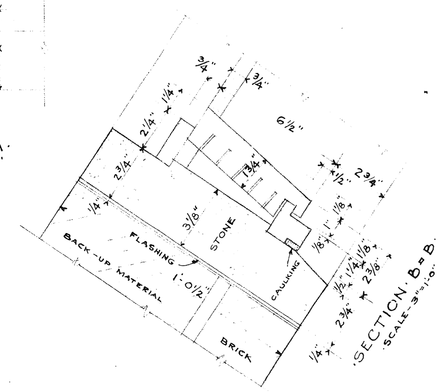

SECTION A-A

SCALE - 3"=1'-0"

SECTION B-B

SCALE - 3"=1'-0"

DETAILS OF WOOD GABLE VENTS AND STONE TRIM

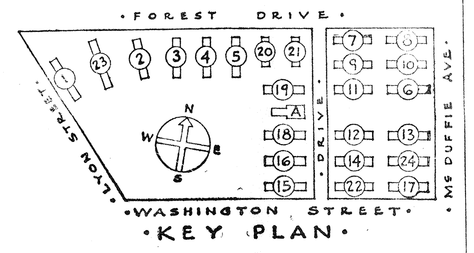

KEY PLAN

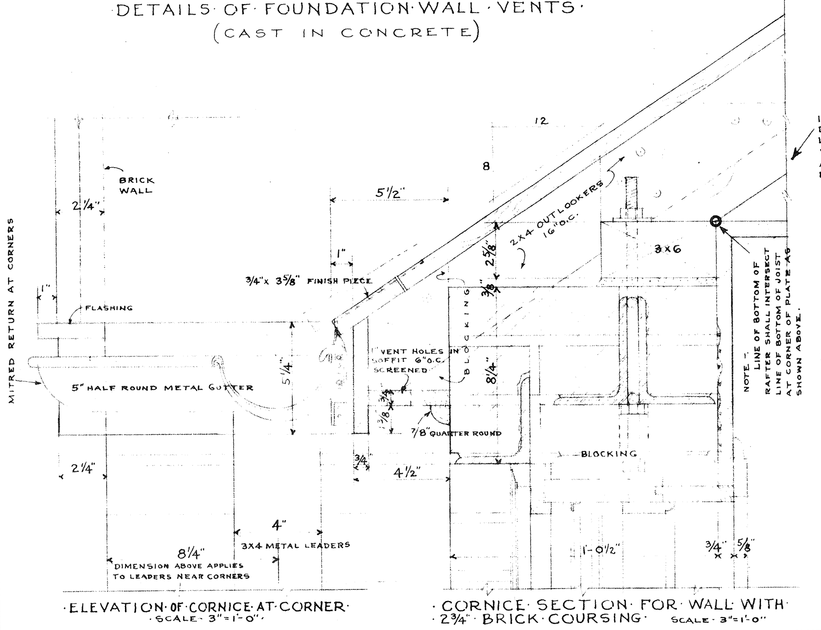

ELEVATION OF CORNICE AT CORNER

SCALE - 3"=1'-0"

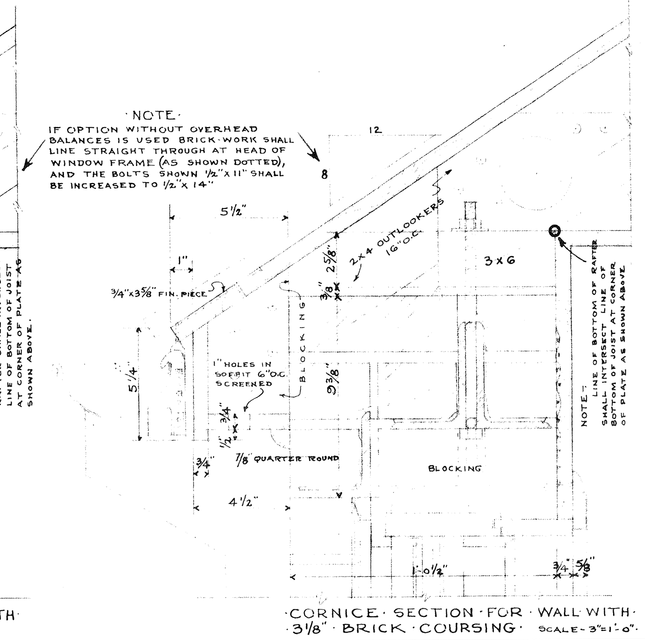

CORNICE SECTION FOR WALL WITH 2⅝" BRICK COURSING

SCALE - 3"=1'-0"

CORNICE SECTION FOR WALL WITH 3⅛" BRICK COURSING

SCALE - 3"=1'-0"

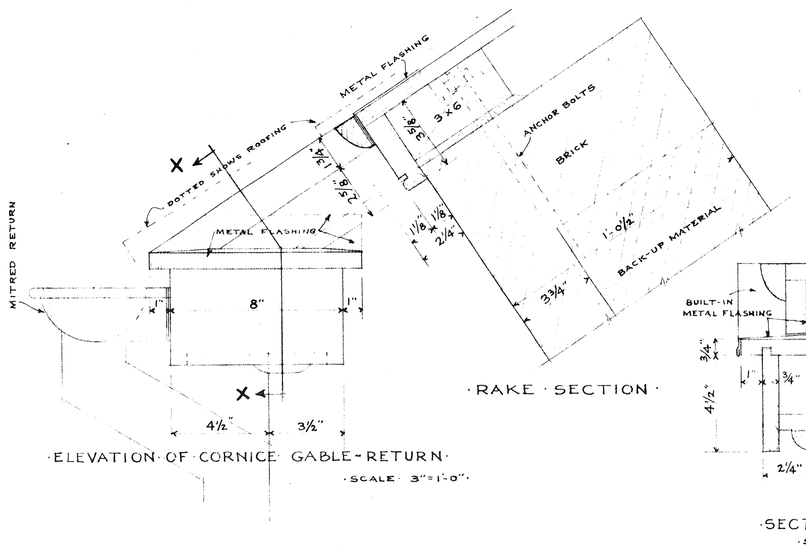

ELEVATION OF CORNICE GABLE-RETURN

SCALE - 3"=1'-0"

RAKE SECTION

SECTION X-X

SCALE - 3"=1'-0"

SHEET TITLE	DETAILS OF OPTIONAL WALL CONSTRUCTION
	GONZALES GARDENS LOW RENT HOUSING PROJECT, COLUMBIA, S. C. 2-1 DEVELOPED BY THE HOUSING AUTHORITY OF THE CITY OF COLUMBIA, S. C. UNDER LOAN CONTRACT WITH UNITED STATES HOUSING AUTHORITY
CHECKED: H-HB	APPROVED BY: UNITED STATES HOUSING AUTHORITY ADMINISTRATOR DATE
DATE: 9-13-39	SCALES: ¾"=1'-0", 3"=1'-0"
REVISIONS:	APPROVED BY: THE HOUSING AUTHORITY OF THE CITY OF COLUMBIA, S. C. CHAIRMAN DATE 9-16-39 JAMES B. URQUHART ARCHITECT COLUMBIA, S.C. ARCHITECT DATE 9-16-39
	SHEET No. A 18