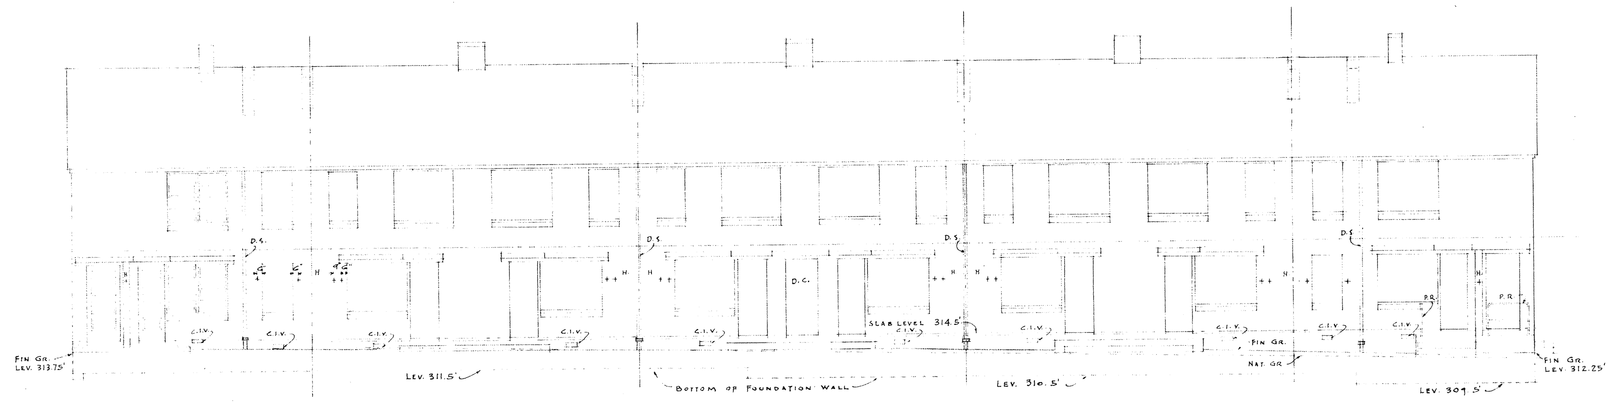

REAR (NORTH) ELEVATION

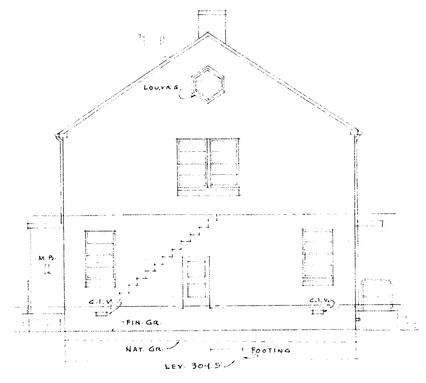

END (WEST) ELEVATION

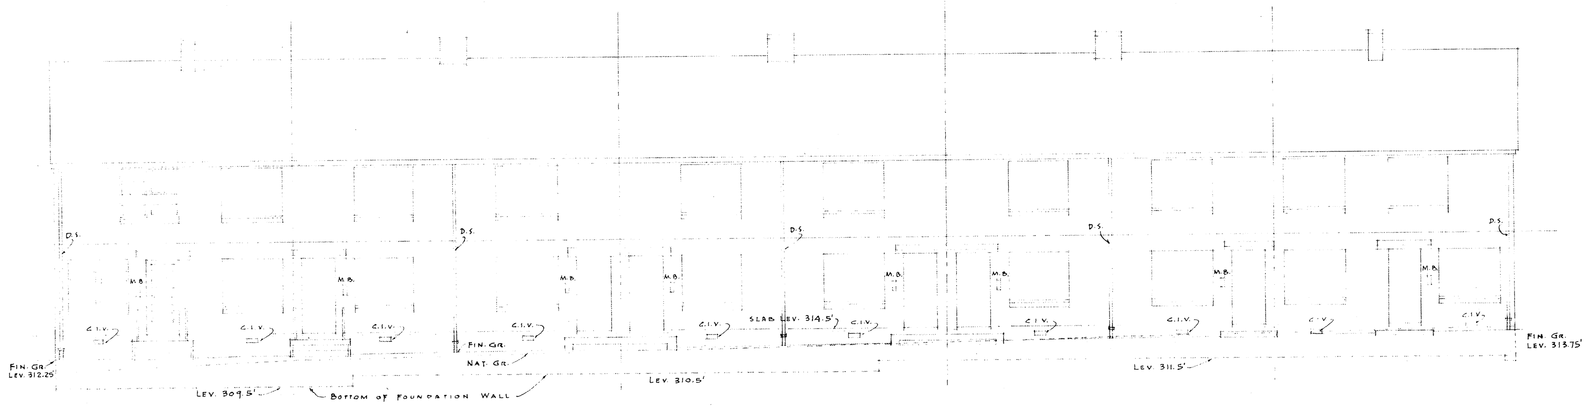

FRONT (SOUTH) ELEVATION

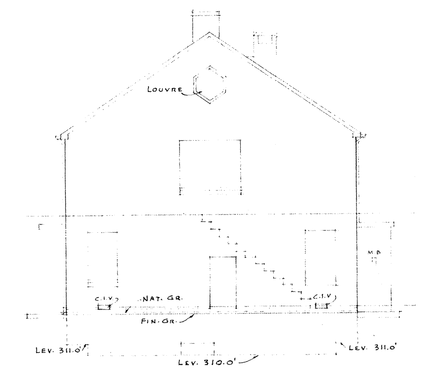

END (EAST) ELEVATION

BUILDING NUMBER 18.

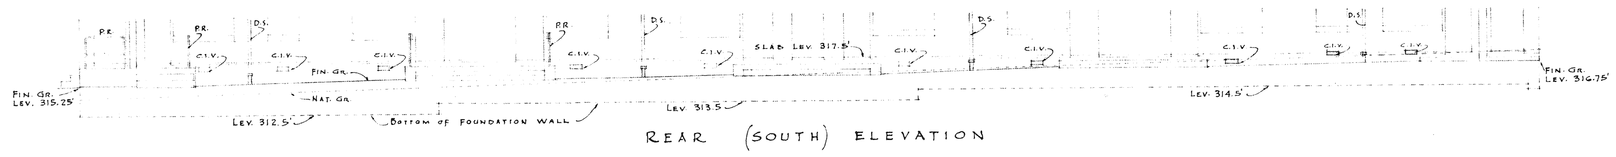

REAR (SOUTH) ELEVATION

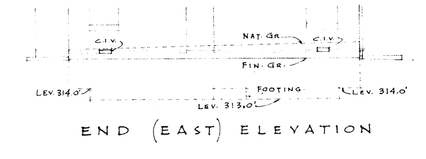

END (EAST) ELEVATION

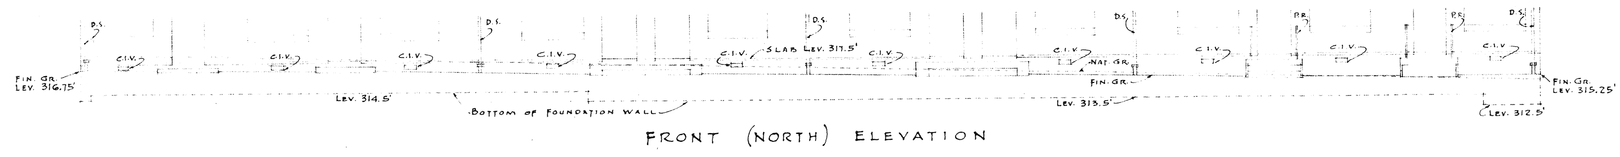

FRONT (NORTH) ELEVATION

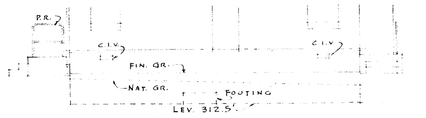

END (WEST) ELEVATION

BUILDING NUMBER 19.

ELEVATIONS ABOVE FIRST FLOOR LINE SAME AS BLD'G NO. 18

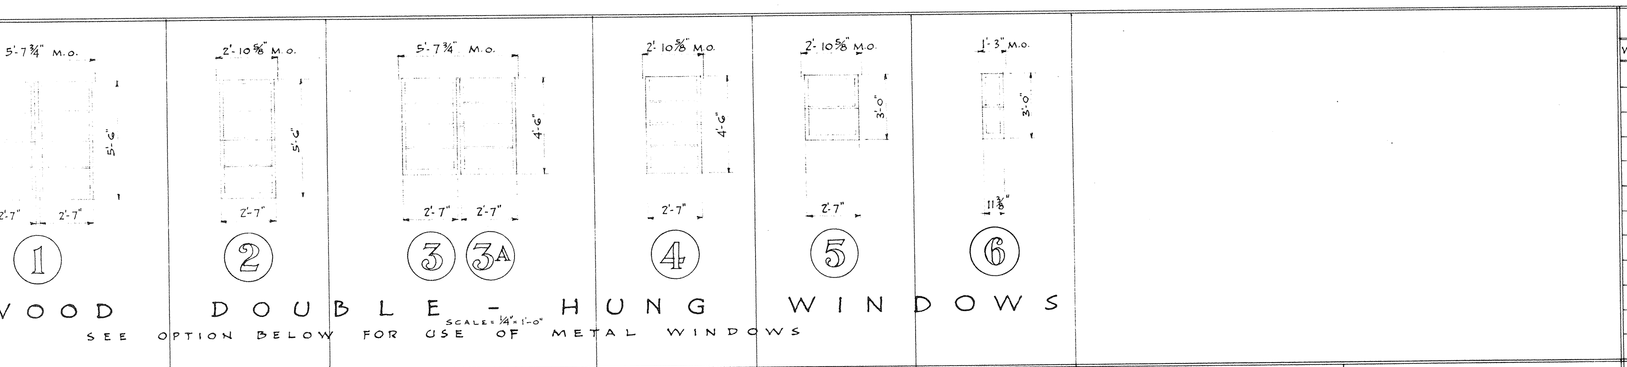

WOOD DOUBLE-HUNG WINDOWS

SCALE: ¾"=1'-0"

SEE OPTION BELOW FOR USE OF METAL WINDOWS

NOTE: WHERE WINDOWS 2, 4, 5 OR 6 OCCUR IN BATHS OR TOILETS - USE OBSCURE GLASS

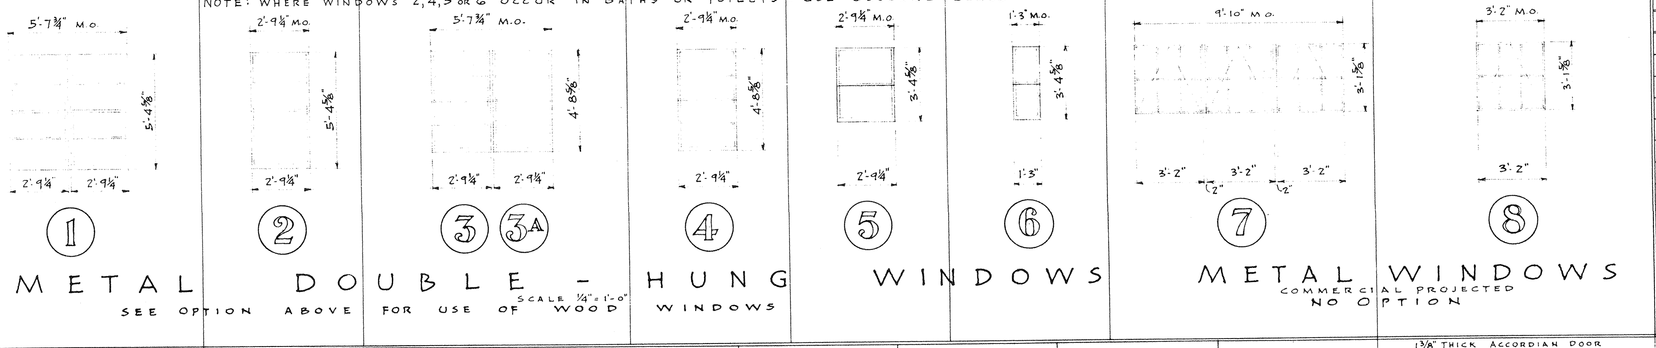

METAL DOUBLE-HUNG WINDOWS

SCALE ½"=1'-0"

SEE OPTION ABOVE FOR USE OF WOOD WINDOWS

METAL WINDOWS
COMMERCIAL PROJECTED
NO OPTION

WINDOW LINTEL SCHEDULE

WINDOW NO	BRICK OP'NG.	TYPE LINTEL	
1	5'-7¾"	STEEL ⌐ JL ⌐ 2'-0"	1-L 5"x3½"x⅝"x 7'-0" LOOSE 2-JL b.b 5"x3½"x⅜"x 7'-0" SPOT WELDED 1'o.c.
2	2'-10⅝"	STEEL ⌐ JL	3-U 3⅛"x3½"x⅜"x 4'-0" LOOSE
3 2ND FL.	5'-7¾"	STEEL ⌐ JL ⌐ 2'-0"	1-L 5"x3½"x⅝"x 7'-0" LOOSE 2-JL b.b. 5"x3½"x⅜"x 7'-0" SPOT WELDED 1'o.c.
3A 2ND FL.	5'-7¾"	CONCRETE	See Arch. Sections
4 2ND FL.	2'-10⅝"	STEEL ⌐ JL ⌐ 2'-0"	1-L 4"x3½"x⅝"x 4'-0" LOOSE 2-U bb 4"x3½"x⅜"x 4'-0" SPOT WELDED 1'o.c.
3 1ST FL.	5'-7¾"	STEEL & CONC.	1-L 5"x3½"x⅝"x 7'-0" LOOSE See Arch Sections.
4 1ST FL.	2'-10⅝"	STEEL & CONC.	1-L 4"x3½"x⅜"x 4'-0" LOOSE
5	2'-10⅝"	STEEL ⌐ JL	3-U 3½"x3½"x⅜"x 4'-0" LOOSE
6	1'-3"	STEEL ⌐ JL	3-U 3½"x3½"x⅜"x 1'-9" LOOSE
7	9'-10"	CONCRETE & STEEL	1-L 5⅝"x3½"x⅝"x 10'-6" PUNCHED 1⅜" HOLES 2'-0" o.c. ⅝" BOLTS AT 1" LONG. See Arch Sect
8	3'-2"	CONCRETE	See Arch. Sections.

DOOR LINTEL SCHEDULE

DOOR No.	MASONRY OP'NG	TYPE LINTEL	
A	3'-7½"	STEEL ⌐ JL ⌐ JL	2-U 4"x3½"x⅜"x 4'-6" SPOT WELDED 1'o.c. 2-U 4"x3⅝"x⅜"x 4'-6" 12" IN PAIRS B.B.
B	3'-1½"	CONCRETE	See Arch. Sections.
C	2'-7½"	CONCRETE	See Arch. Sections.
D	3'-2½"	CONCRETE	See Drg. No. S-904
E	2'-7½"	STEEL ⌐ JL	3-U 3⅝"x3½"x⅜"x 8'-8" LOOSE
F	3'-6"	PRECAST LINTEL	4"x12" 1-1½"ϕ x 4'-6" TOP & BOTTOM.
G	2'-6"	STEEL PL.	1-PL. 3½"x⅜"x 3'-6"
H	19'-6"	CONCRETE	See Plans and Sections.
I	2'-0"	STEEL PL.	1-PL. 2½"x⅜"x 3'-6"
J	1'-5½"	STEEL PL.	1-PL. 2½"x⅜"x 2'-6"
K-L	3'-0"	STEEL PL.	1-PL. 3½"x½"x 4'-0"
M	SEE SHOP DRAWINGS	CONCRETE	See Plans
N	5'-0"	CONCRETE	See Arch. Sections.

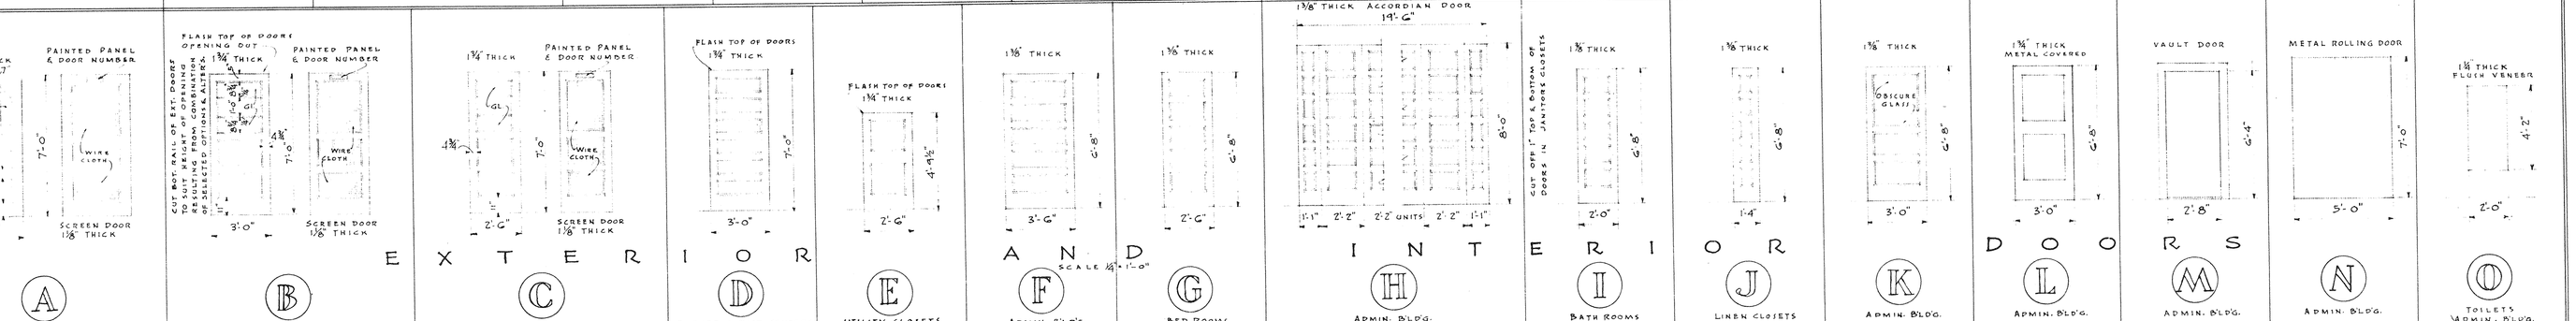

EXTERIOR AND INTERIOR DOORS

SCALE ½"=1'-0"

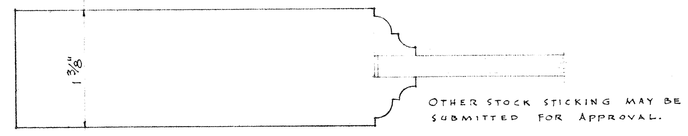

OTHER STOCK STICKING MAY BE SUBMITTED FOR APPROVAL.

ALL INTERIOR WOOD DOORS
ALSO SCUTTLES (SEE DETAIL, SHEET * A 15)

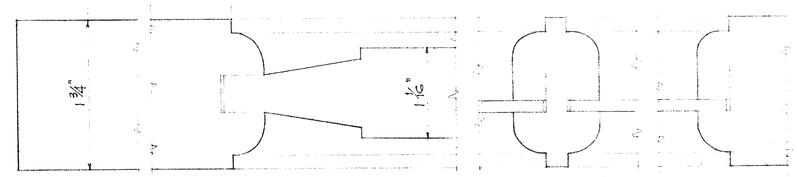

ALL EXTERIOR DOORS

FULL SIZE DOOR SECTIONS

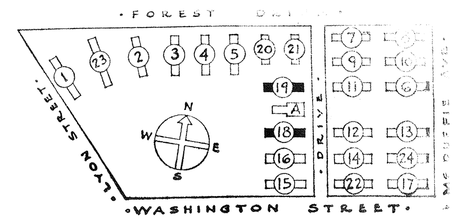

KEY PLAN

SHEET TITLE: ELEVATIONS BLDGS. 18, 19 DOOR, WINDOW & LINTEL SCHEDULE

GONZALES GARDENS
LOW RENT HOUSING PROJECT, COLUMBIA, S. C. 2-1
DEVELOPED BY
THE HOUSING AUTHORITY OF THE CITY OF COLUMBIA, S. C.
IN CONNECTION WITH
UNITED STATES HOUSING AUTHORITY

CHECKED: Hibbs
DATE: 9-18-39
REVISIONS:

APPROVED BY: UNITED STATES HOUSING AUTHORITY
ADMINISTRATOR DATE

APPROVED BY: THE HOUSING AUTHORITY OF THE CITY OF COLUMBIA, S. C.
CHAIRMAN DATE 9-19-39

JAMES B. URQUHART
ARCHITECT
COLUMBIA, S. C.
ARCHITECT DATE 9-19-39

SCALES: ⅛"=1'-0" & AS SHOWN

SHEET No. A 14