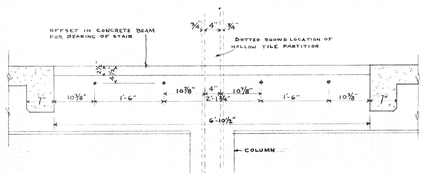

ELEVATION OF CONCRETE BEAM AT UPPER END OF STAIRS (FROM STAIR WELL) SHOWING LOCATION OF ANCHOR BOLTS

NOTE – ABOVE CONDITION FOR ROW HOUSE STAIRS

SCALE - 3/4"=1'-0"

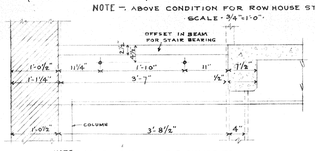

NOTE – ABOVE CONDITION FOR STAIRS TO SECOND FLOOR FLATS.

SCALE-3/4"=1'-0"

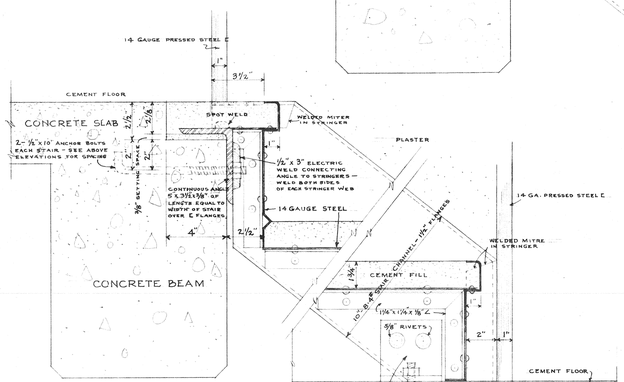

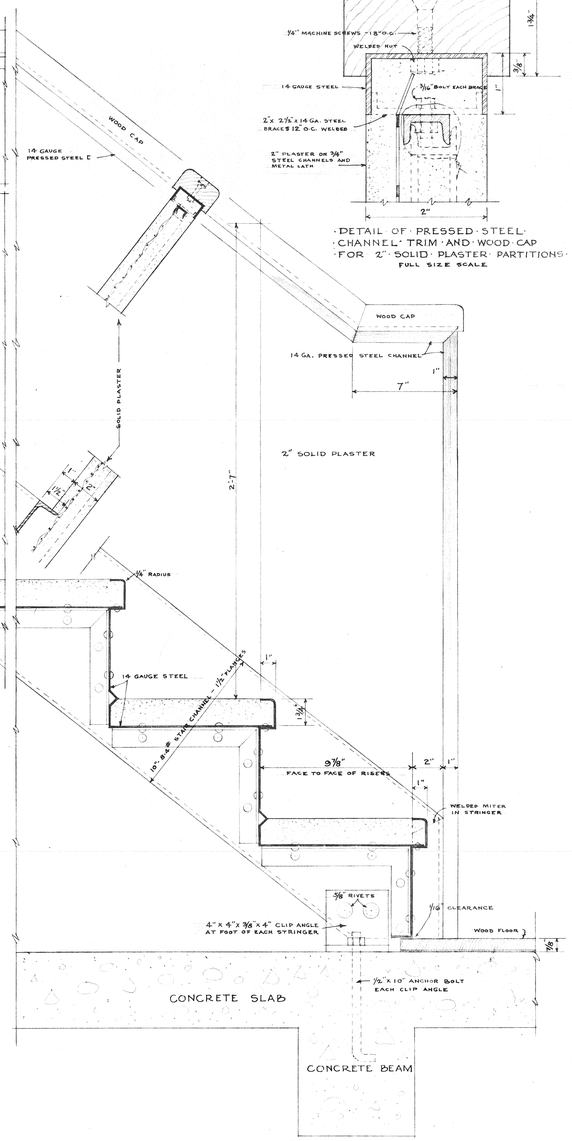

TYPICAL STAIR DETAILS (FOR USE WITH CEMENT FLOOR FINISH)

SCALE - 3" = 1'-0"

TYPICAL DETAILS OF STAIRS (FOR USE WITH WOOD FLOOR)

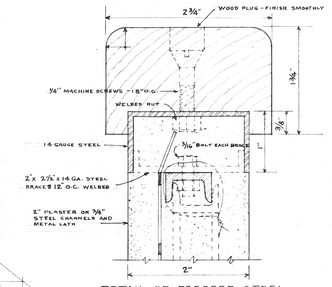

DETAIL OF PRESSED STEEL CHANNEL TRIM AND WOOD CAP FOR 2" SOLID PLASTER PARTITIONS

FULL SIZE SCALE

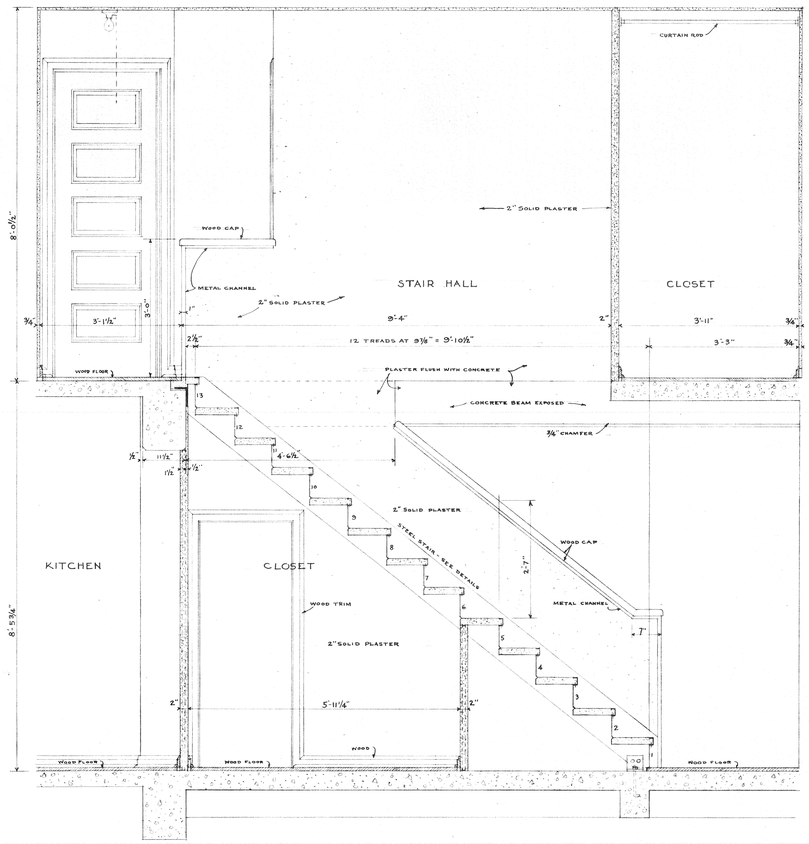

SECTION 5-5

SCALE-3/4"=1'-0"

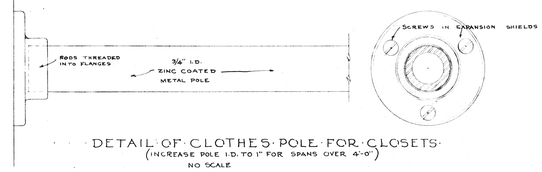

DETAIL OF CLOTHES POLE FOR CLOSETS

(INCREASE POLE I.D. TO 1" FOR SPANS OVER 4'-0")

NO SCALE

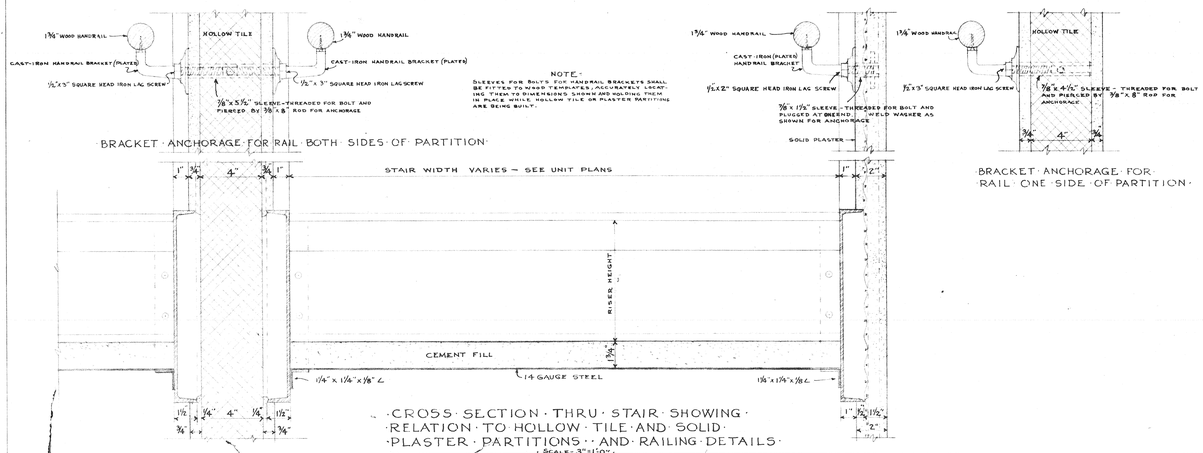

CROSS SECTION THRU STAIR SHOWING RELATION TO HOLLOW TILE AND SOLID PLASTER PARTITIONS AND RAILING DETAILS

SCALE-3"=1'-0"

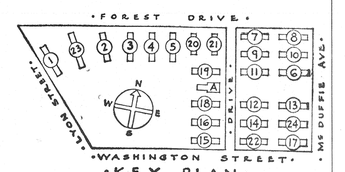

KEY PLAN

SHEET TITLE
STAIR DETAILS AND SECTION 5

GONZALES GARDENS
LOW RENT HOUSING PROJECT, COLUMBIA, S. C. 2-1
DEVELOPED BY
THE HOUSING AUTHORITY OF THE CITY OF COLUMBIA, S. C.
UNDER LOAN CONTRACT WITH
UNITED STATES HOUSING AUTHORITY

CHECKED: H.B.S.
DATE: 9-18-39
REVISIONS:

APPROVED BY UNITED STATES HOUSING AUTHORITY
ADMINISTRATOR DATE

APPROVED BY THE HOUSING AUTHORITY OF THE CITY OF COLUMBIA, S. C.
CHAIRMAN DATE 9-15-39
JAMES B. URQUHART ARCHITECT COLUMBIA, S. C.
ARCHITECT DATE 9-15-39

SCALES: 3/8"=1'-0" 3"=1'-0" FULL SIZE

SHEET No. A 17