## SCHEDULE OF BUILDINGS

| BLDG. NUMBERS | 4 RM FLATS | 4½ RM. RO. HO UNITS | 5½ RM ROW HOUSE UNITS | 6½ RM. ROW HOUSE UNITS | NO. UNITS. | NO. BLDS. |
|---|---|---|---|---|---|---|
| 25 AND 26 | 4 | | | 8 | 12 | 2 |
| 27-28-29-30. | | 16 | 16 | | 32 | 4 |
| TOTALS | 4 \| 9% | 16 \| 36.4% | 16 \| 36.4% | 8 \| 18.2% | 44 | 6 |
| ROOM TOTALS | 16 | 72 | 88 | 52 | 228 | |

AVERAGE NUMBER OF ROOMS PER DWELLING UNIT 5.18 ROOMS




TYPICAL DETAILS OF WALK INTERSECTIONS




SCALE ¼" = 1'-0"

DETAILS FOR COAL BOXES




DETAIL OF CLOTHES LINE POSTS
SCALE ¼" = 1" AND 1'-0"




GARBAGE PLATFORM
PLAN "A" — ⅛" = 1'-0"




GARBAGE PLATFORM
PLAN — "B" ⅛" = 1'0"

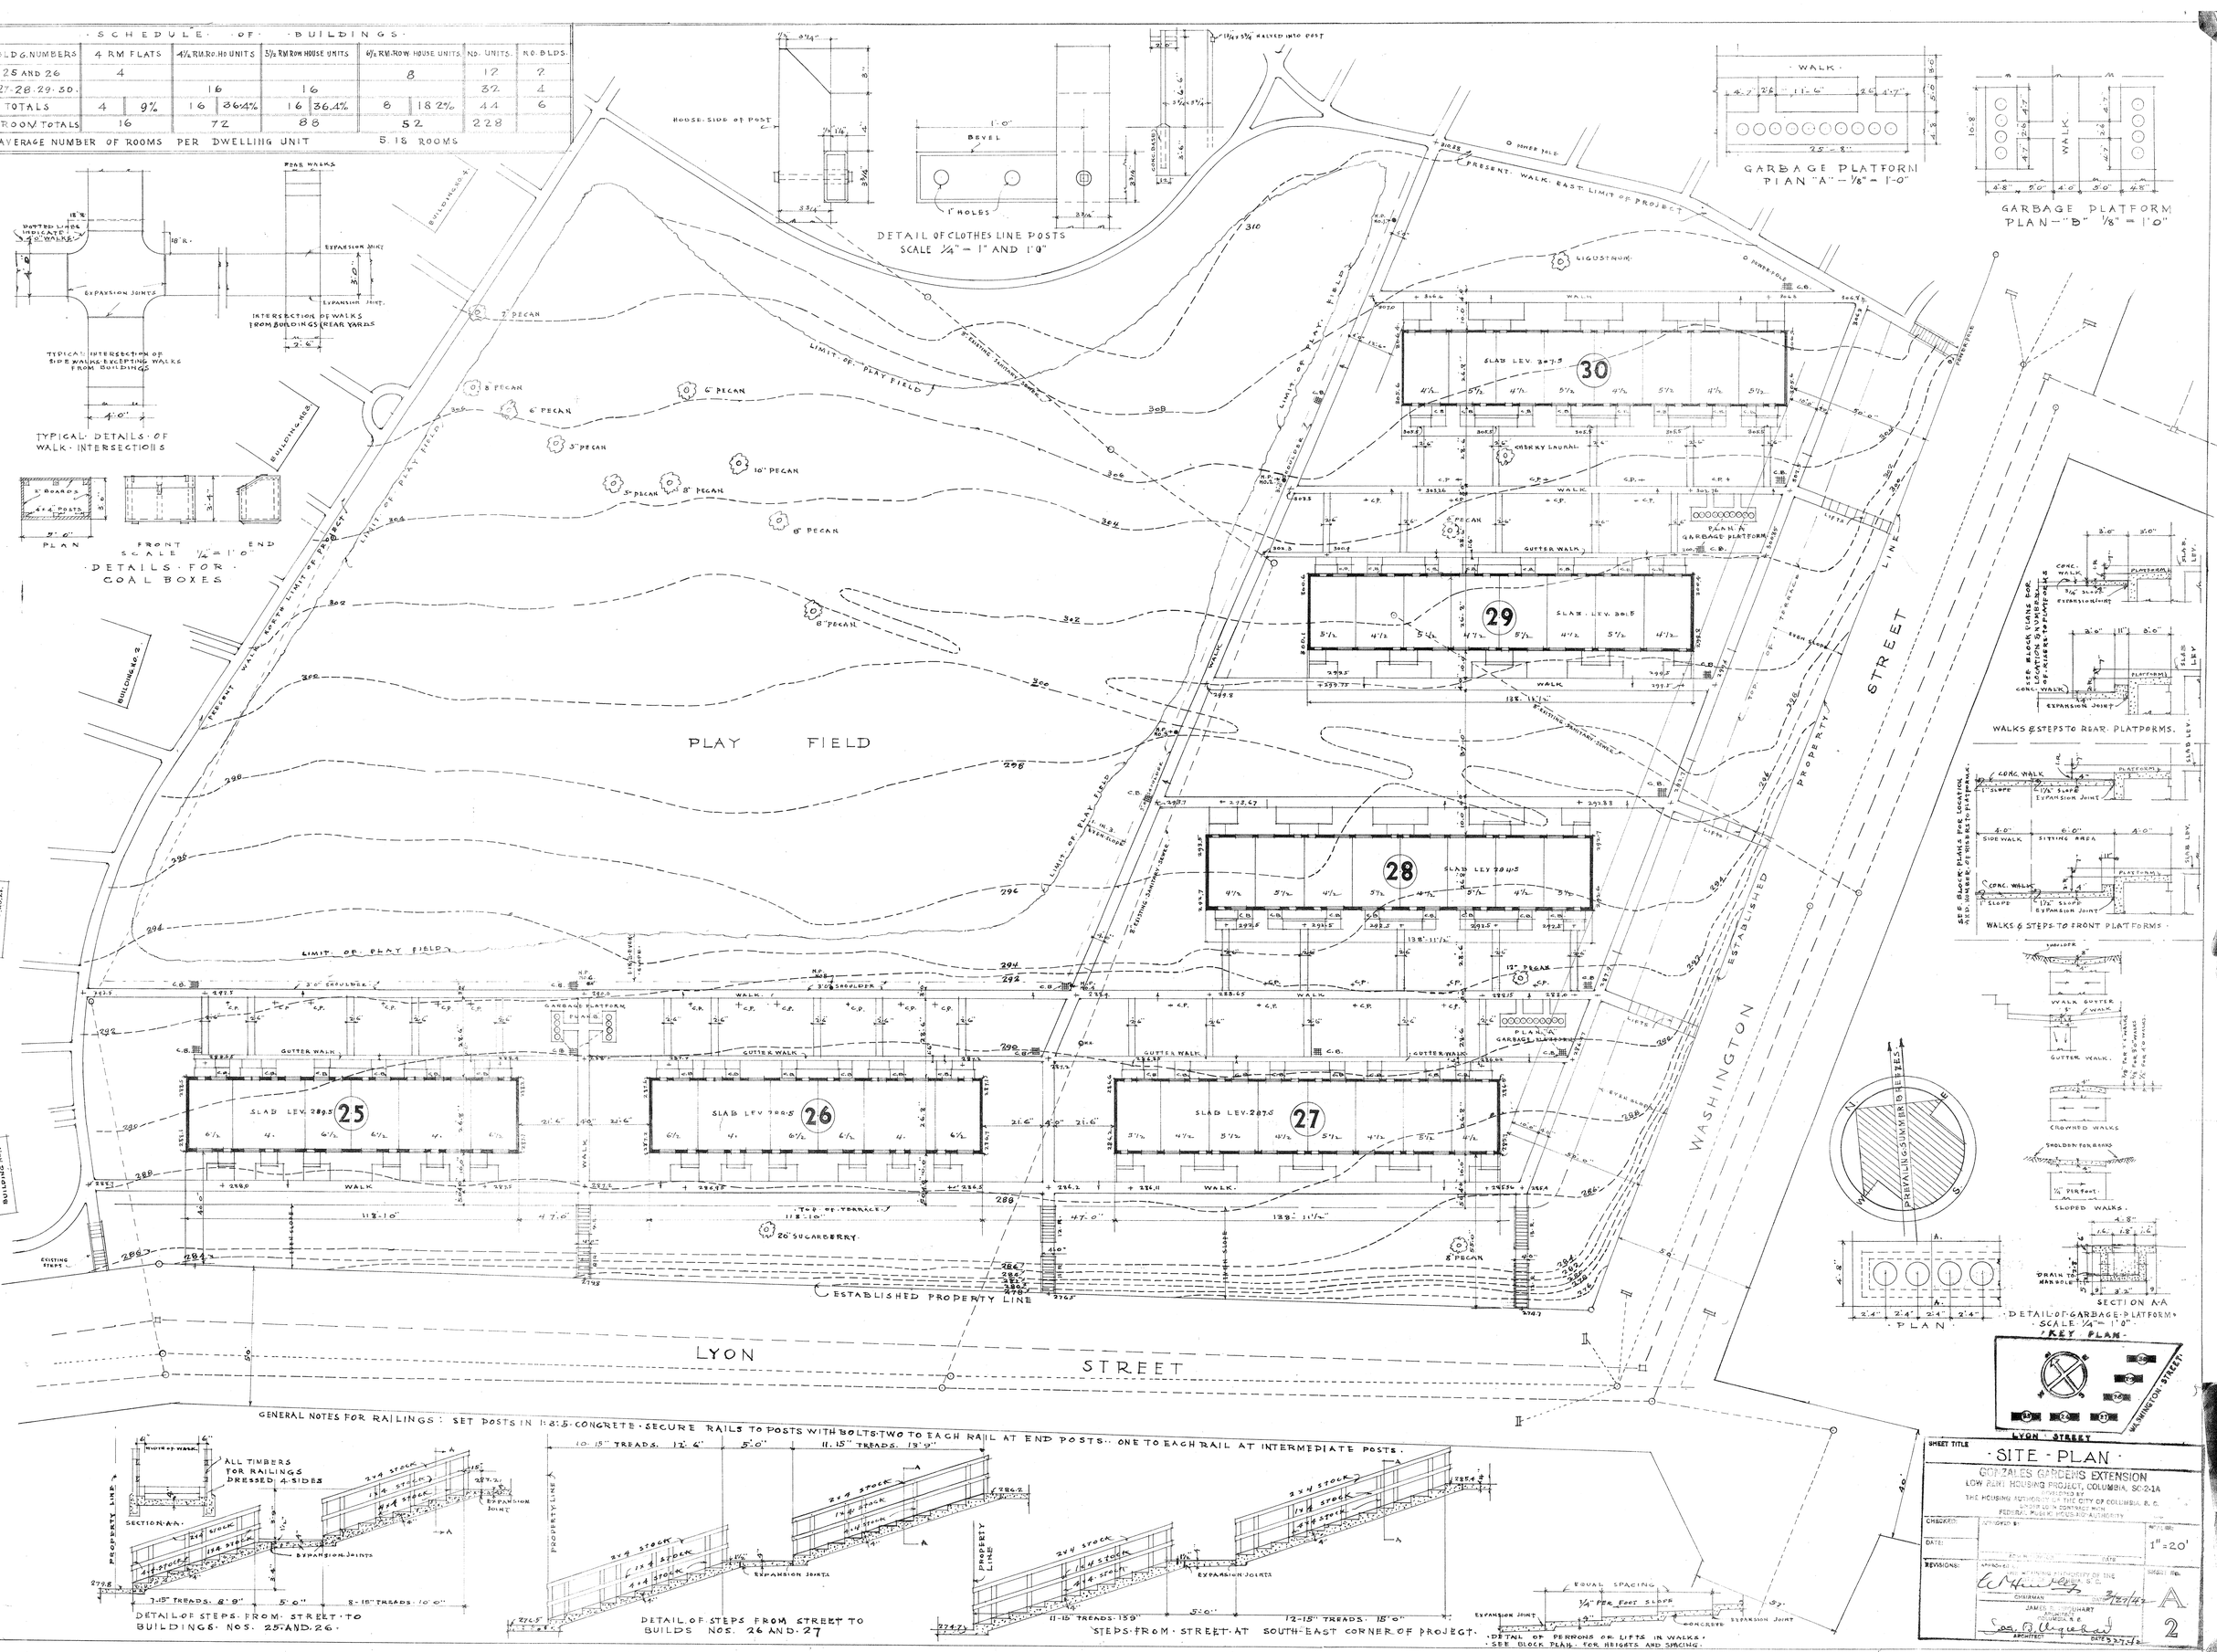








PLAN

DETAIL OF GARBAGE PLATFORM
SCALE ¼" = 1'0"




SECTION A-A




WALKS & STEPS TO REAR PLATFORMS.

WALKS & STEPS TO FRONT PLATFORMS.

SEE BLOCK PLANS FOR LOCATION OF WALKS & STEPS.
A.E.F. BLOCK PLANS FOR LOCATION OF WALKS & STEPS TO PLATFORMS.







GENERAL NOTES FOR RAILINGS: SET POSTS IN 1:3:5 CONCRETE. SECURE RAILS TO POSTS WITH BOLTS TWO TO EACH RAIL AT END POSTS, ONE TO EACH RAIL AT INTERMEDIATE POSTS.




DETAIL OF STEPS FROM STREET TO BUILDING NOS. 25 AND 26.




DETAIL OF STEPS FROM STREET TO BUILDS NOS. 26 AND 27




STEPS FROM STREET AT SOUTH-EAST CORNER OF PROJECT.




DETAIL OF PERRONS OR LIFTS IN WALKS.
SEE BLOCK PLAN FOR HEIGHTS AND SPACING.

SHEET TITLE
# SITE PLAN
GONZALES GARDENS EXTENSION
LOW RENT HOUSING PROJECT, COLUMBIA, SC-2-1A
PREPARED BY
THE HOUSING AUTHORITY OF THE CITY OF COLUMBIA, S. C.
UNDER LOAN CONTRACT WITH
FEDERAL PUBLIC HOUSING AUTHORITY

CHECKED:
DATE:
REVISIONS:
APPROVED:
THE HOUSING AUTHORITY OF THE CITY OF COLUMBIA, S. C.
CHAIRMAN
JAMES F. DUHART
CONSULTING ARCHITECT
ARCHITECT
DATE 3/24/42

SCALE 1" = 20'
SHEET NO. A 2