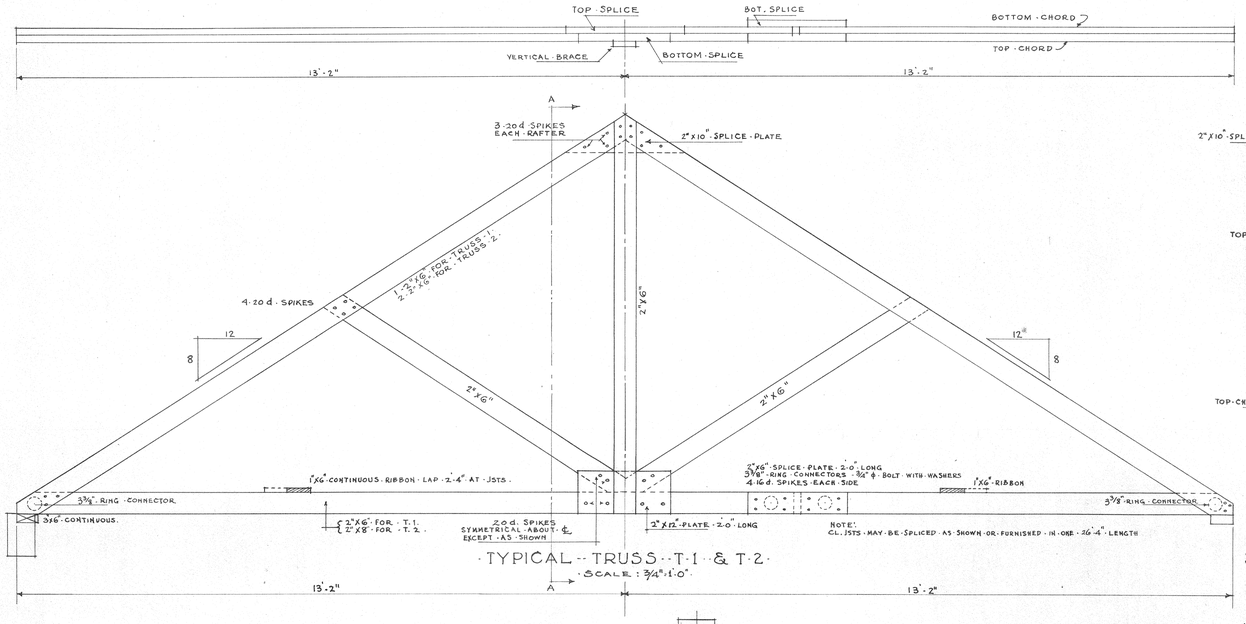

· TYPICAL - TRUSS - T-1 & T-2 ·
· SCALE : 3/4" = 1'-0" ·

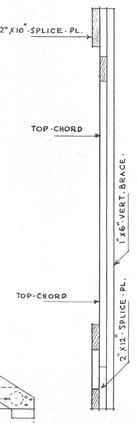

SECTION A-A
SCALE 3/4" = 1'-0"

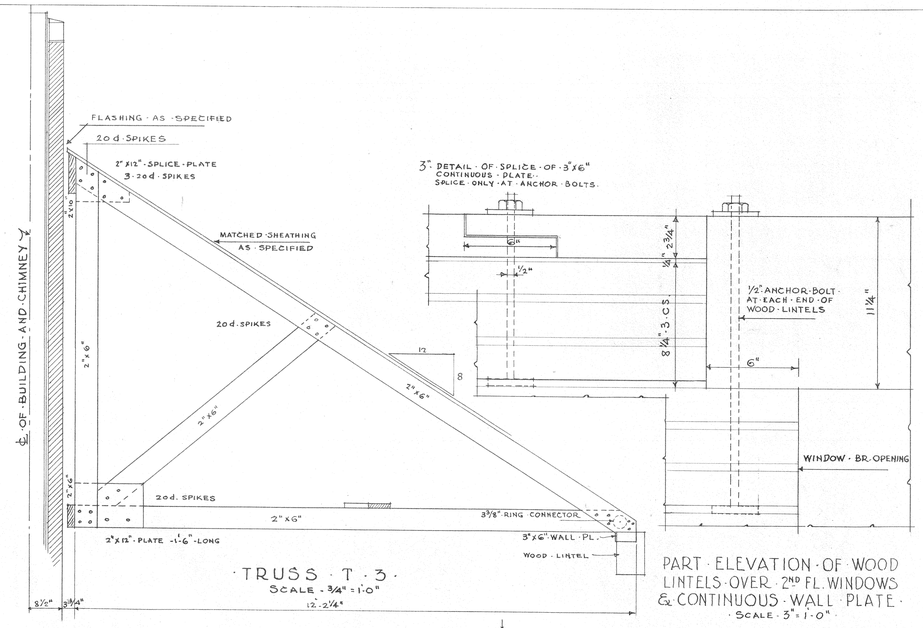

· TRUSS T-3 ·
SCALE - 3/4" = 1'-0"
12'-2 1/4"

· PART ELEVATION OF WOOD LINTELS OVER 2ND FL. WINDOWS & CONTINUOUS WALL PLATE ·
· SCALE - 3" = 1'-0" ·

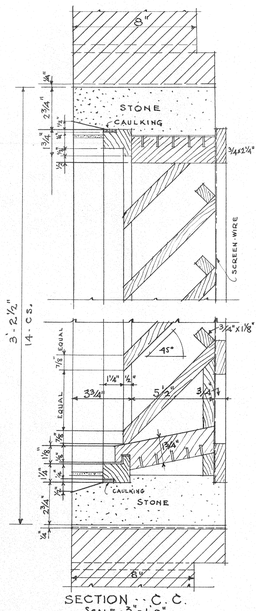

SECTION - C.C.
SCALE - 3" = 1'-0"

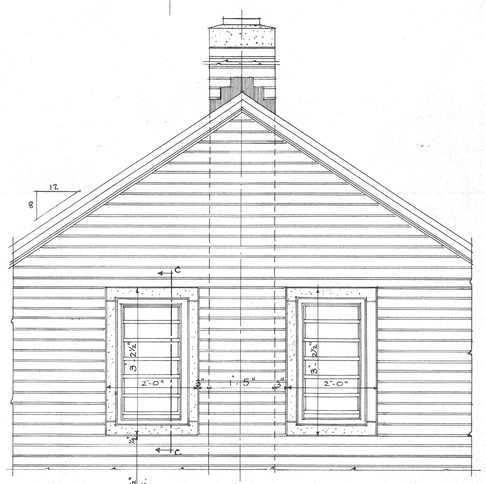

· PART ELEVATION OF GABLE END ·
SCALE - 3/4" = 1'-0"
BUILDINGS NOS. 25 & 26

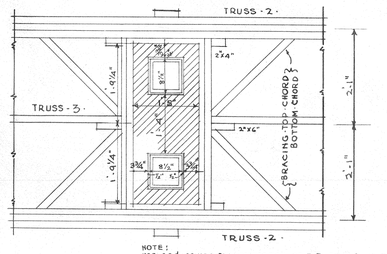

NOTE:
USE 20d SPIKES FOR CONNECTION OF T-3 TO T-2 AS REQUIRED FOR DEVELOPING REACTIONS BUT NOT LESS THAN 4 AT EACH JT.

PLAN SHOWING CONNECTION OF T-3 TO T-2
SCALE - 3/4" = 1'-0"

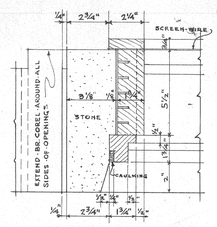

· SECTION A-A ·
SCALE 3" = 1'-0"

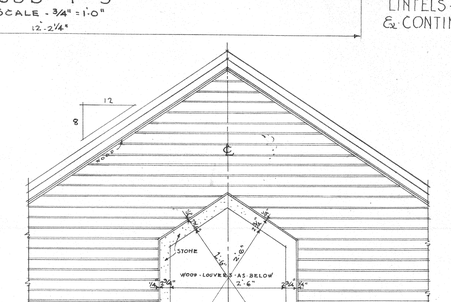

· PART ELEVATION OF GABLE END ·
SCALE: 3/4" = 1'-0"
BUILDINGS NOS. 27 28 29 & 30

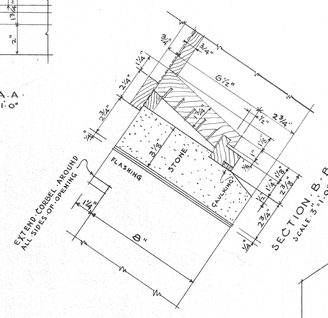

SECTION B-B
SCALE 3" = 1'-0"

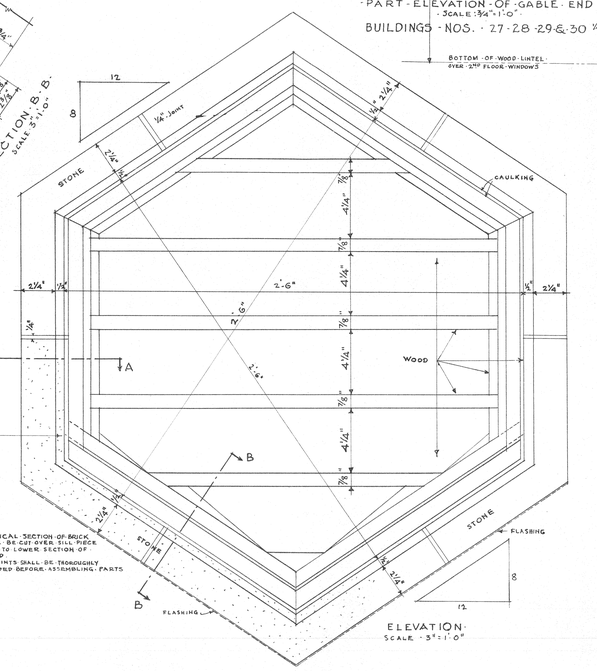

ELEVATION
SCALE - 3" = 1'-0"

VERTICAL SECTION OF BRICK MOULD SHALL BE CUT OVER SILL PIECE AND COPED TO LOWER SECTION OF BRICK MOULD
ALL JOINTS SHALL BE THOROUGHLY WHITE-LEADED BEFORE ASSEMBLING PARTS

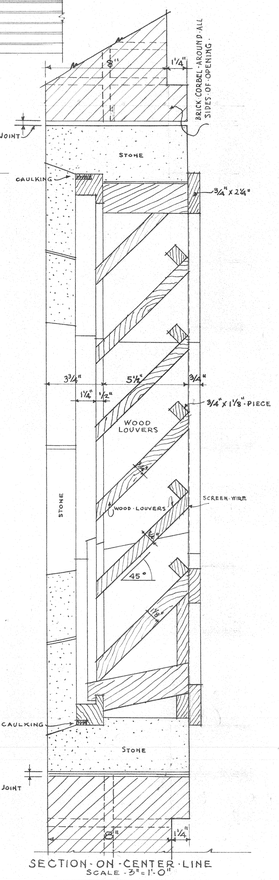

SECTION ON CENTER LINE
SCALE - 3" = 1'-0"

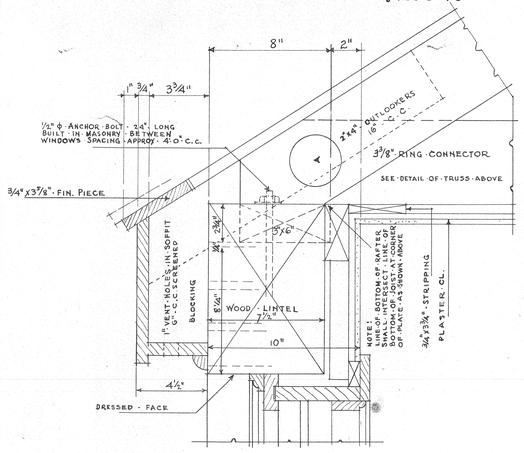

SECTION OF CORNICE
SCALE - 3" = 1'-0"

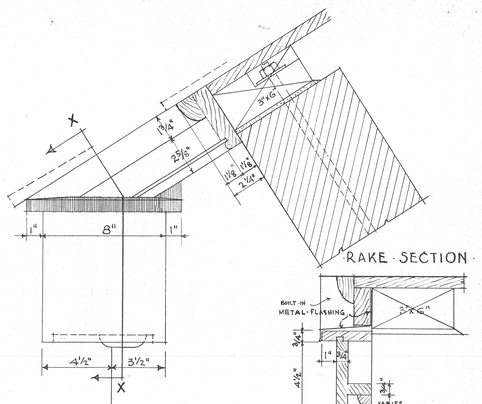

RETURN AT GABLE

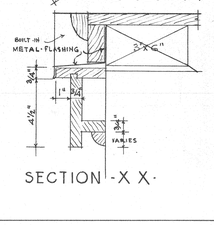

SECTION X X

· KEY PLAN ·

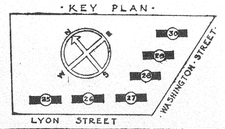

SHEET TITLE	CORNICE DETAILS · ROOF TRUSSES & VENTILATORS
	GONZALES GARDENS EXTENSION LOW RENT HOUSING PROJECT, COLUMBIA, SC-2-1A DEVELOPED BY THE HOUSING AUTHORITY OF THE CITY OF COLUMBIA, S. C. UNDER LOAN CONTRACT WITH FEDERAL PUBLIC HOUSING AUTHORITY
CHECKED:	APPROVED BY
DATE:	ADMINISTRATOR — DATE
SCALES:	3/4" = 1.0" 3" = 1'-0"
REVISIONS:	APPROVED BY THE HOUSING AUTHORITY OF THE CITY OF COLUMBIA, S. C. CHAIRMAN — DATE 5/27/46
	JAMES B. URQUHART ARCHITECT COLUMBIA, S.C. ARCHITECT — DATE 5-27-46
SHEET No.	A 10