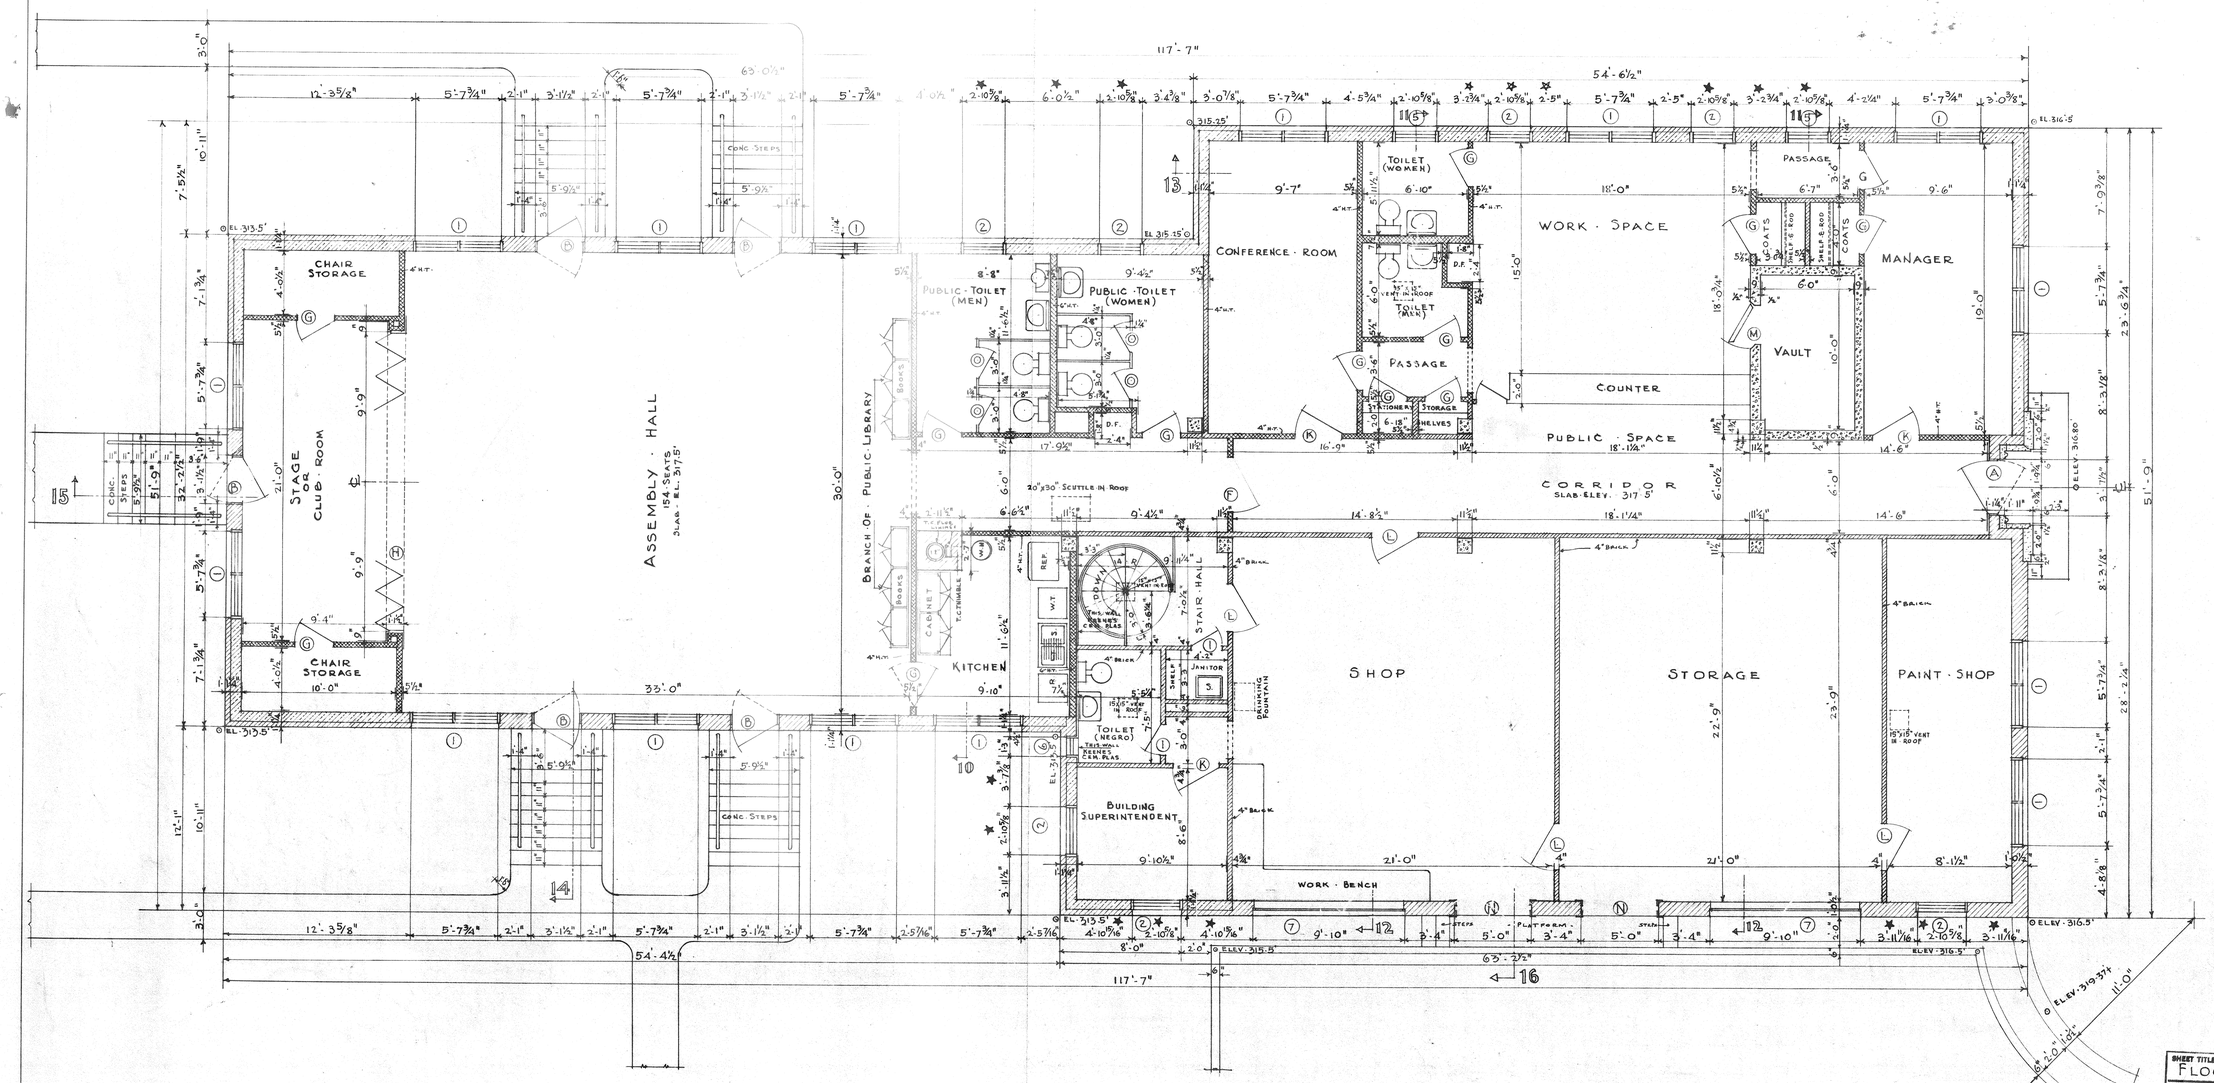

NOTE:
DIMENSIONS MARKED ✱ TO VARY
IF STEEL WINDOWS ARE USED.

FLOOR PLAN
SCALE 1/4" = 1'-0"

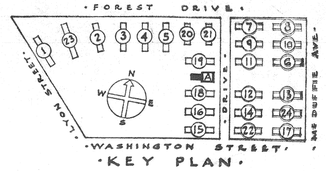

KEY PLAN

SHEET TITLE
FLOOR PLAN ADMINISTRATION BLDG.

GONZALES GARDENS
LOW RENT HOUSING PROJECT, COLUMBIA, S. C. 2-1
DEVELOPED BY
THE HOUSING AUTHORITY OF THE CITY OF COLUMBIA, S. C.
UNDER LOAN CONTRACT WITH
UNITED STATES HOUSING AUTHORITY

CHECKED: Hiles.	APPROVED BY UNITED STATES HOUSING AUTHORITY ADMINISTRATOR DATE	SCALES: 1/4" = 1'-0"
DATE: 9-12-39.		
REVISIONS:	APPROVED BY THE HOUSING AUTHORITY OF THE CITY OF COLUMBIA, S. C. CHAIRMAN DATE 9-15-39 JAMES B. URQUHART ARCHITECT COLUMBIA, S. C. ARCHITECT DATE 9-15-39	SHEET No. A 22