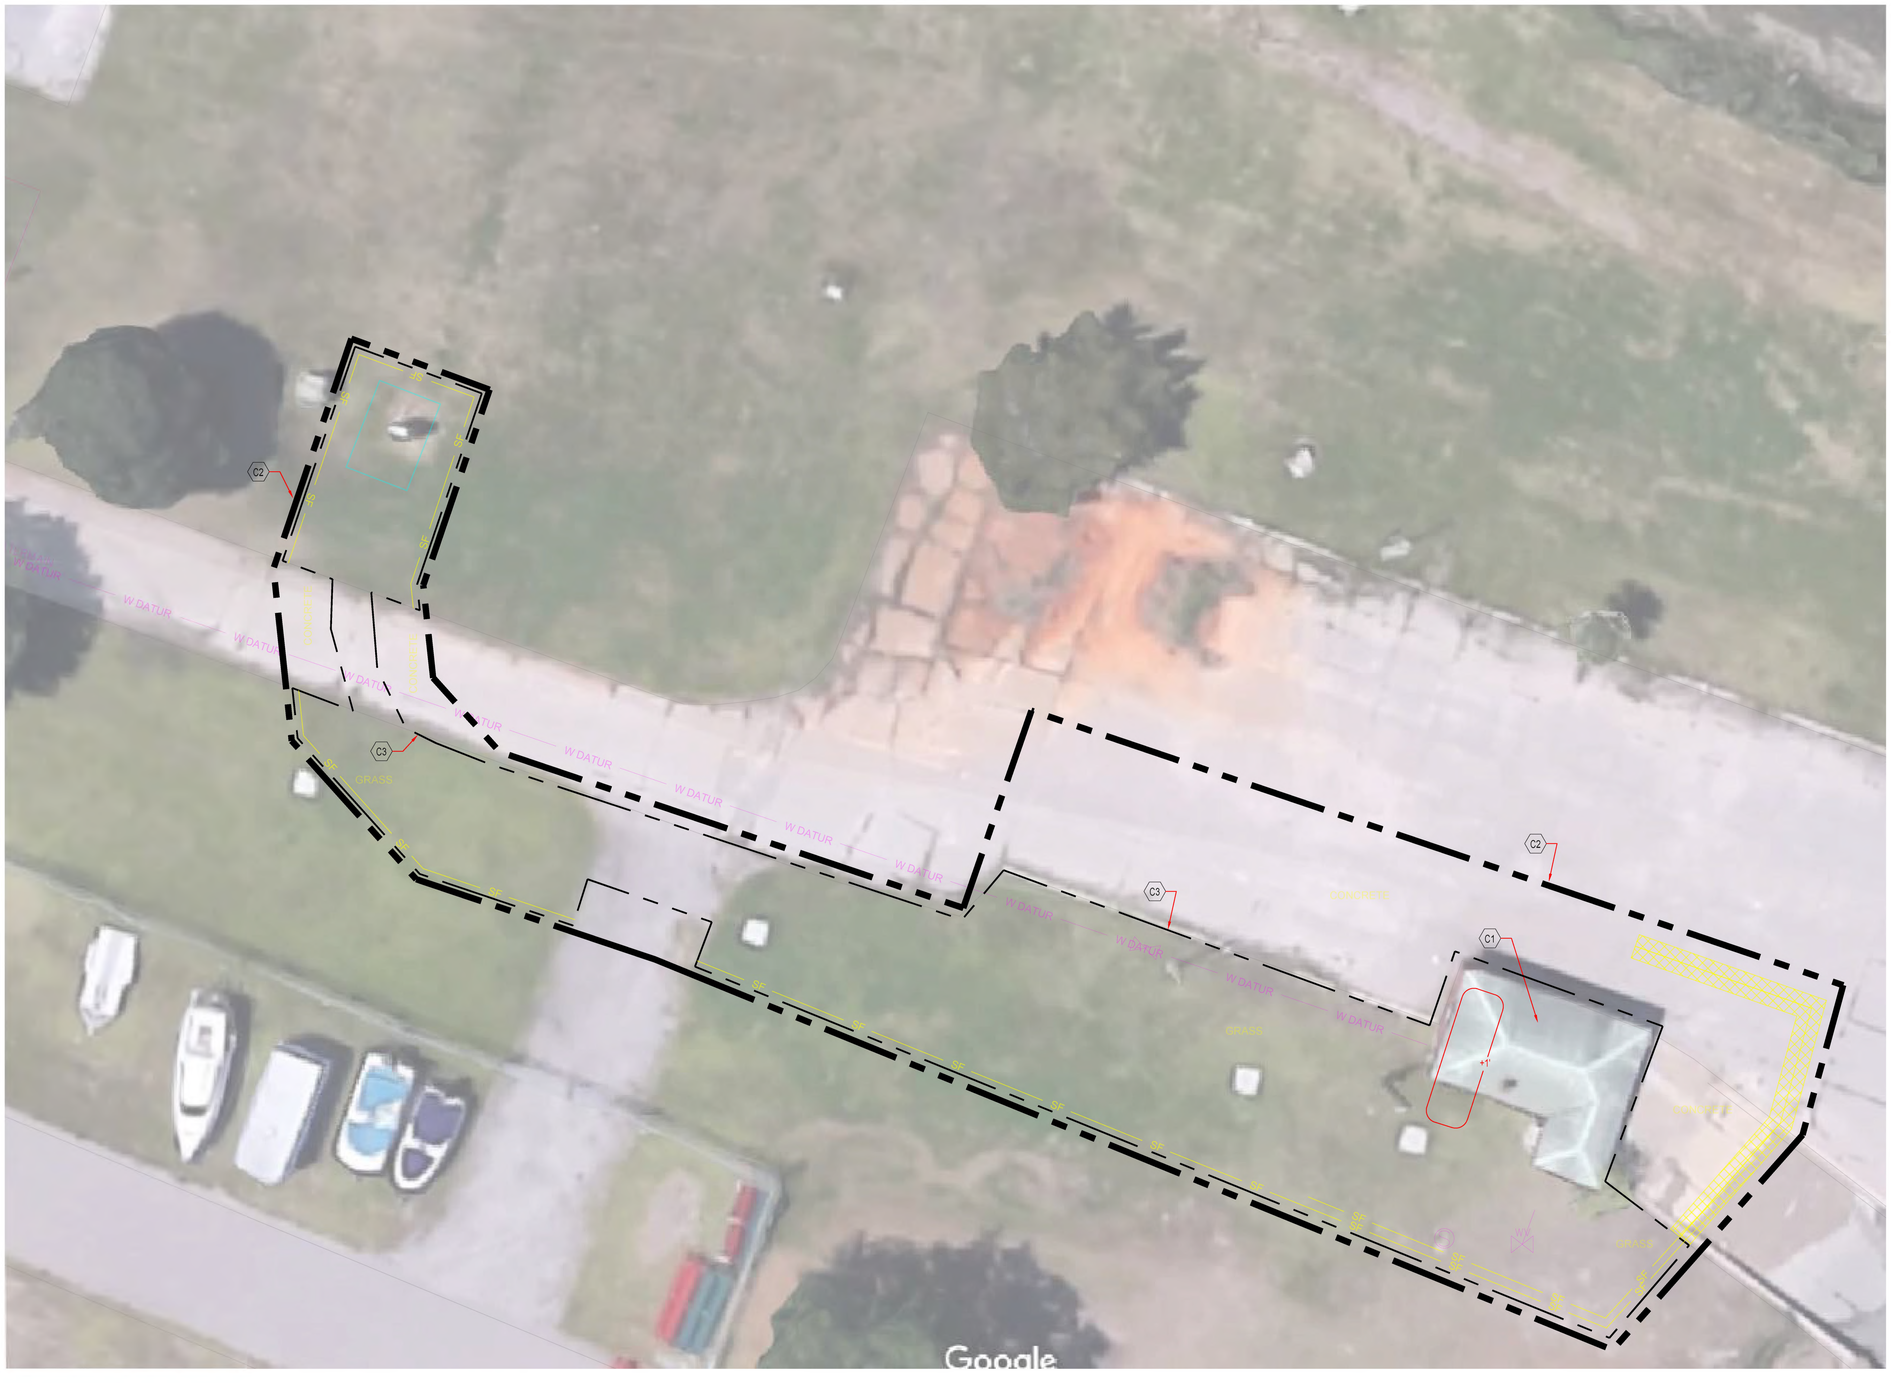

1 BUILDING 25 SITE GRADING PLAN

SCALE: NOT TO SCALE (APPROXIMATELY 1"=10')

REVISIONS

REV	DESCRIPTION	PREP'D BY	DATE	APPROVED

SHEET KEYNOTES

C1 BACKFILL AND COMPACT WITH SUITABLE SOIL AND STABILIZE WITH SOD BERMUDA TIFWAY 419 SPRIGS AND GRADE THE WEST PORTION OF THE SITE TO DRAIN EAST WITH ONE FOOT OF FILL.

C2 LIMITS OF CONSTRUCTION.

C3 LIMITS OF DISTURBANCE.

FOR OFFICIAL USE ONLY

GRAPHIC SCALES

N

ARCH. & ENGR. SEAL

CG101A

CEMS

DSGN SSF DR NUB CHK SBT

SUPV CH ENGR

SUBMITTED BY DATE 5 SEPT 2018

FIRM MEMBER (TITLE)

APPROVED DATE

FEAD PI ENGINEERING DIRECTOR

DEPARTMENT OF THE NAVY NAVAL FACILITIES ENGINEERING COMMAND

MARINE CORPS RECRUIT DEPOT, MCRD PI SC

PARRIS ISLAND, SC

DEMOLISH SEVEN BUILDINGS - BARRACKS AND OTHERS

PI1607M, PI1610M, PI1611M, PI1788M, PI1786M, PI1787M AND PI1788M

BUILDING 25 SITE GRADING PLAN

SIZE F

CODE IDENT NO

NAVFAC DRAWING NO 15045707

MCRD TI PROJ. NO. PI1607M

CONSTR CONTR NO N40085181F5463

SCALE AS INDICATED

SPEC -

SHEET 8 OF 32

FINAL DESIGN SUBMITTAL