VOID

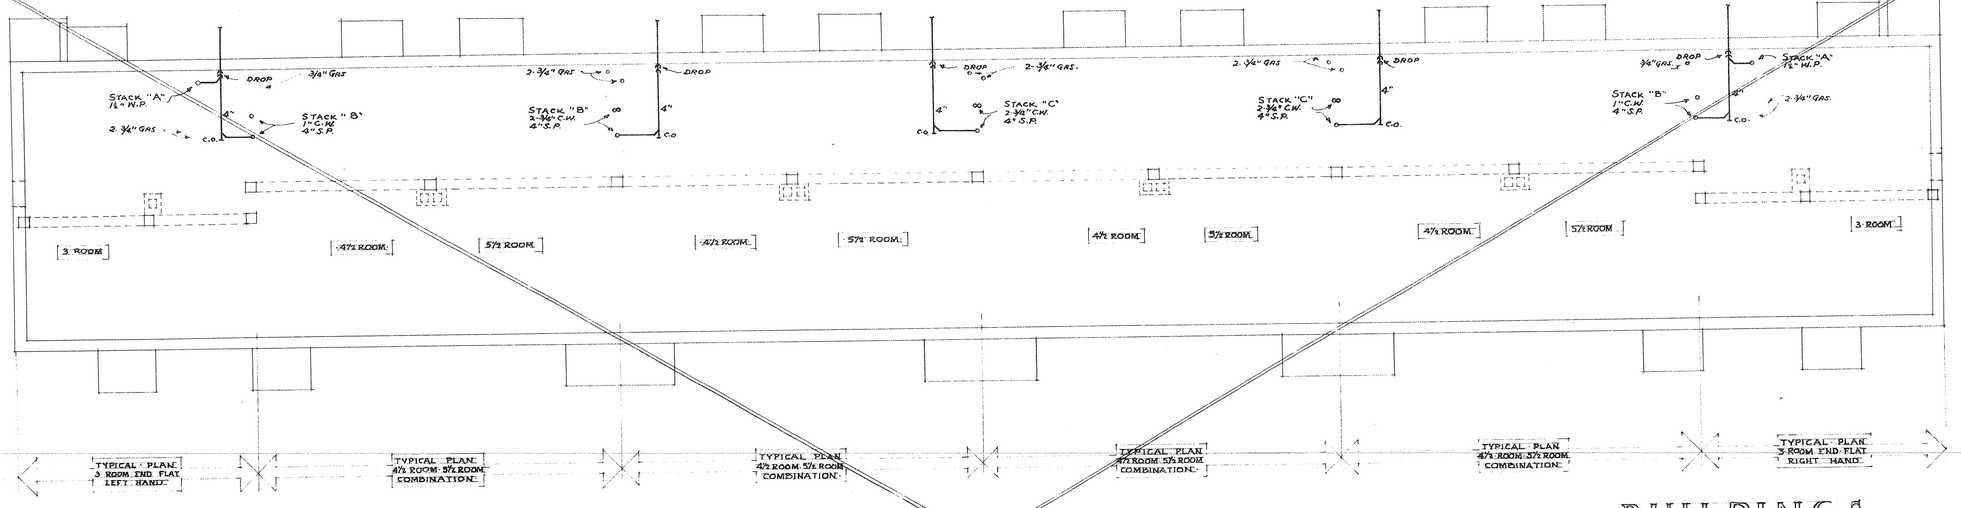

BUILDINGS

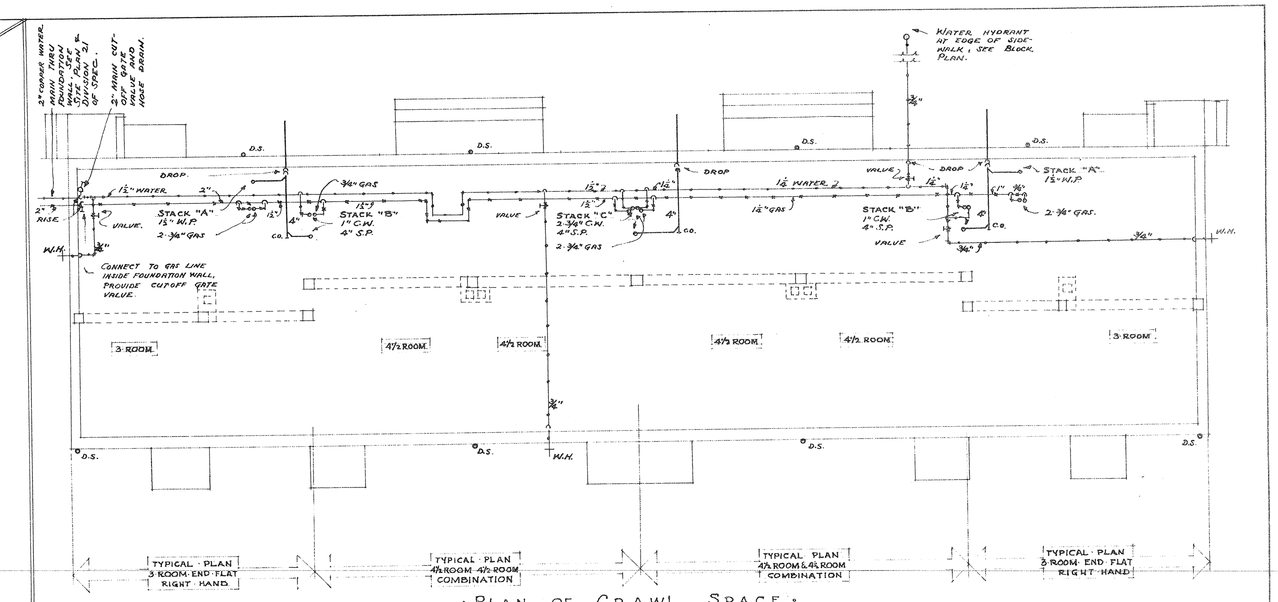

• PLAN OF CRAWL SPACE •
SCALE 1/8" = 1'-0"

BUILDINGS 15, & 20

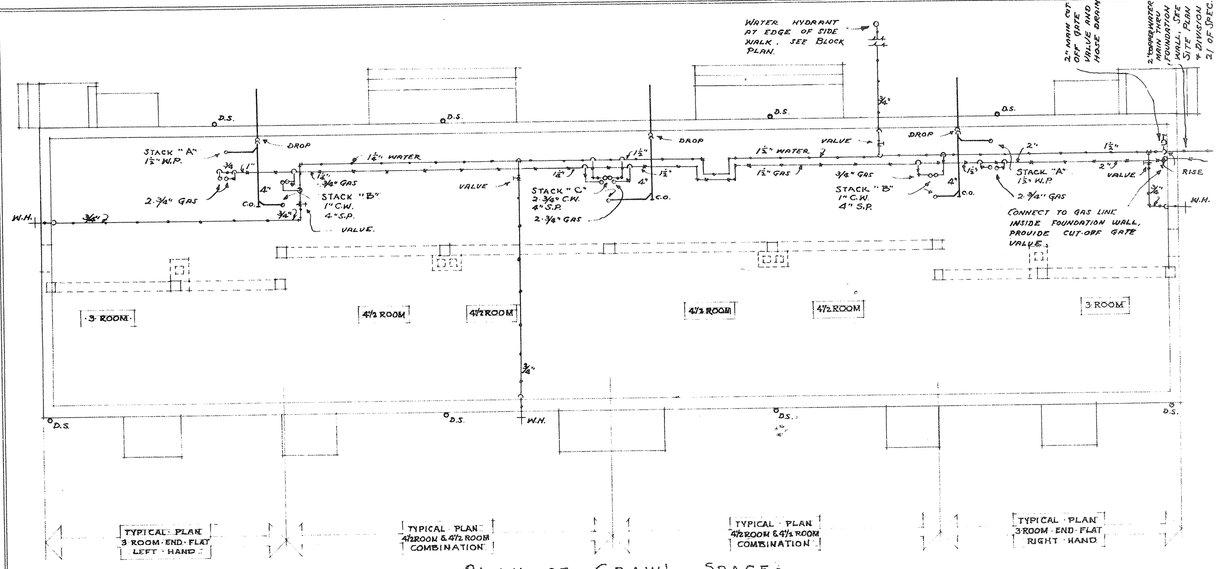

• PLAN OF CRAWL SPACE •
SCALE 1/8" = 1'-0"

BUILDINGS 16, & 21

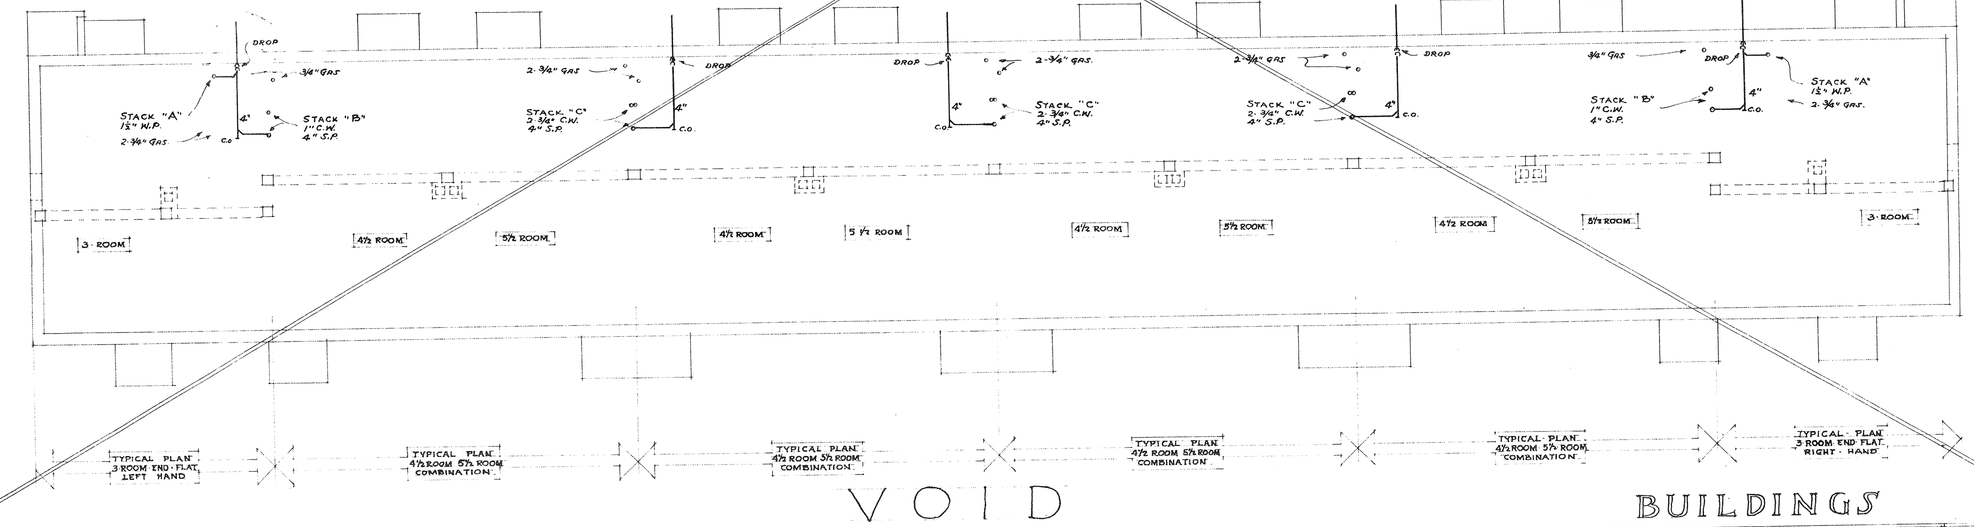

VOID

BUILDINGS

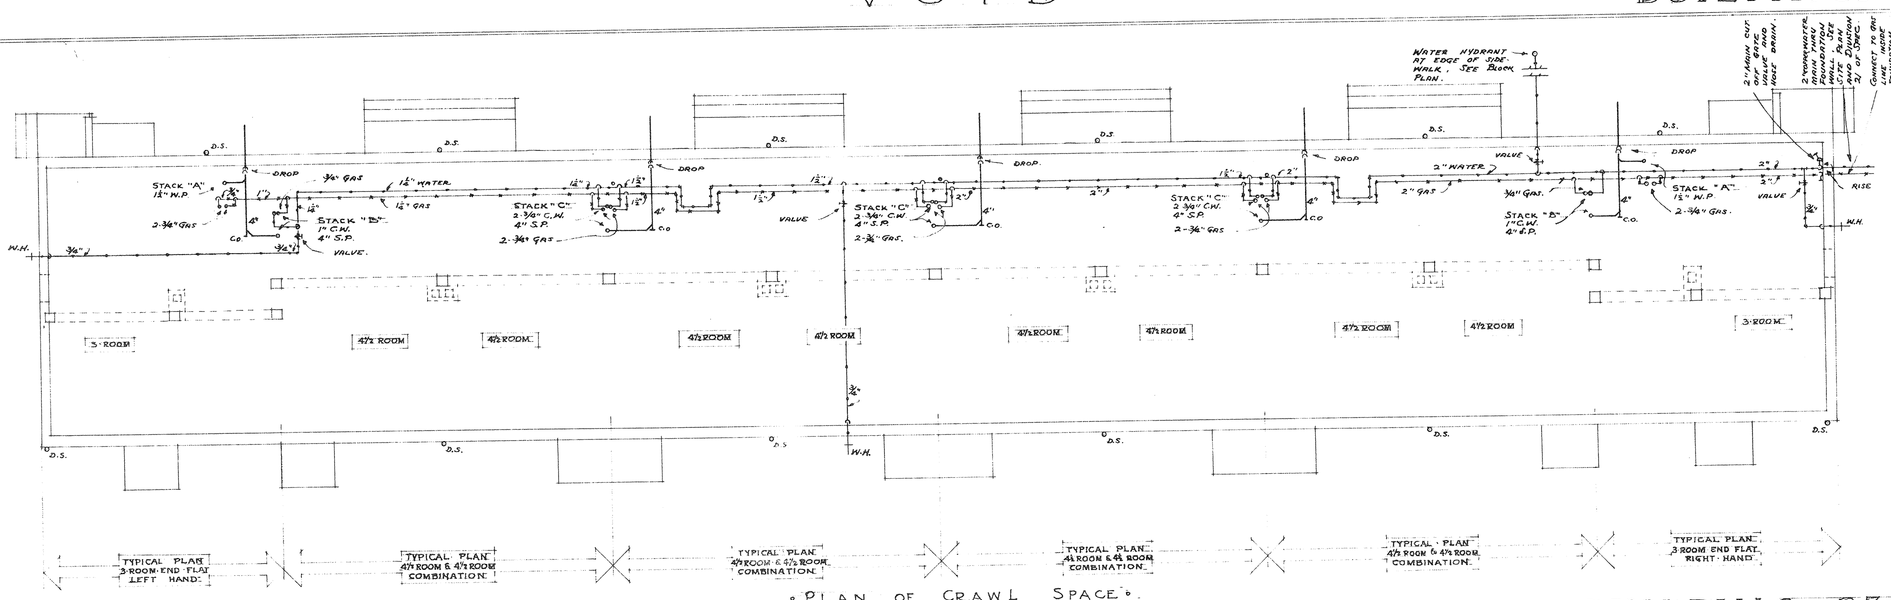

• PLAN OF CRAWL SPACE •
SCALE 1/8" = 1'-0"

BUILDING - 23 -

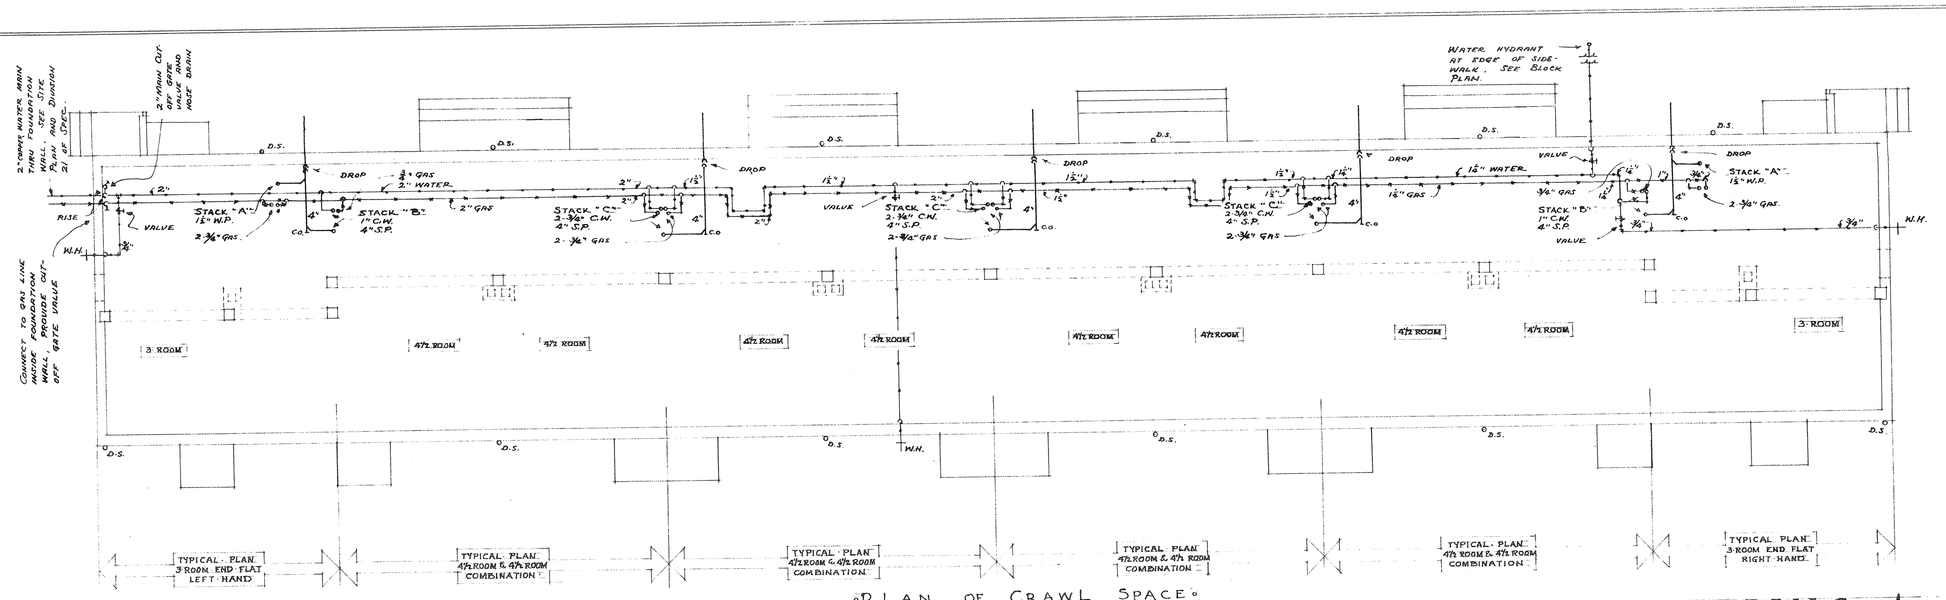

• PLAN OF CRAWL SPACE •
SCALE 1/8" = 1'-0"

BUILDING - 1 -

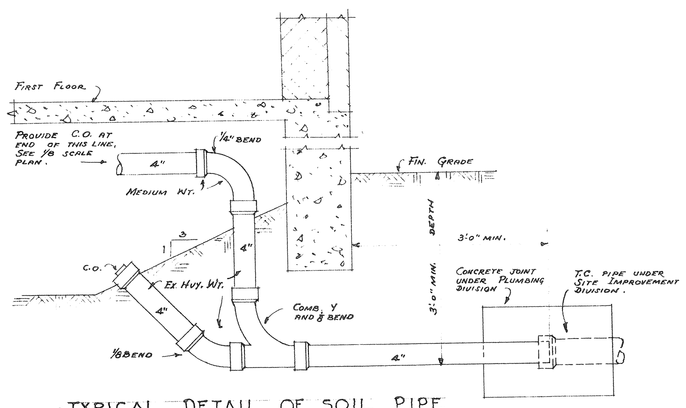

• TYPICAL DETAIL OF SOIL PIPE EXTENDING FROM BUILDING •
SCALE: 3/4" = 1'-0"

NOTE:
SOIL PIPES OF EXTRA HEAVY HUB AND SPIGOT CAST IRON, SHALL EXTEND 3 FEET BEYOND THE FOUNDATION WALLS OF BUILDING WHERE THEY SHALL BE CONTINUED WITH TERRA COTTA PIPE UNDER THE SITE IMPROVEMENT DIVISION OF THE SPECIFICATIONS. THE CONCRETE FOR THE JOINT BETWEEN CE AND T.C. SHALL BE INCLUDED UNDER THE PLUMBING DIVISION. ELEVATION OF THE INVERT OF THE SOIL PIPES AT THE BUILDING LINE SHALL BE 3 FEET BELOW FINISHED GRADE BUT IN ALL CASES THIS ELEVATION SHALL BE BELOW THE EXISTING GRADE AT THESE POINTS SO THAT PIPES WILL NOT BE LAID ON FILL.

A 2" COPPER WATER MAIN SHALL BE BROUGHT TO EACH BUILDING UNDER THE SITE IMPROVEMENT DIVISION OF THE SPECIFICATION AND SHALL EXTEND THROUGH OR UNDER THE BUILDING FOUNDATIONS WHERE IT SHALL BE PICKED UP, CUT-OFF GATE VALVE AND DRAIN PROVIDED, AND THE COPPER LINE SHALL BE EXTENDED CONNECTING TO THE VARIOUS RISERS, FIXTURES, WALL HYDRANTS AND WATER HYDRANTS IN YARDS ALL UNDER THE PLUMBING DIVISION OF THE SPECIFICATIONS.

A 2" GAS MAIN SHALL BE BROUGHT TO EACH BUILDING UNDER THE SITE IMPROVEMENT DIVISION OF THE SPECIFICATION AND SHALL EXTEND THROUGH OR UNDER THE BUILDING FOUNDATIONS WHERE IT SHALL BE PICKED UP, CUT-OFF GATE VALVE PROVIDED, AND THE LINE EXTENDED IN THE CRAWL SPACE CONNECTING TO RANGES ON THE FIRST FLOORS AND RISERS TO RANGES ON THE SECOND FLOOR. GRADE GAS LINES AND MAINS TOWARD THE UNDERGROUND SERVICE MAINS.

SEE DETAIL OF TYPICAL CONNECTION TO SHEET METAL DOWN SPOUTS, AND TYPICAL DETAIL OF WATER SERVICE CONNECTION TO BUILDINGS — SHEET Nº P-605.

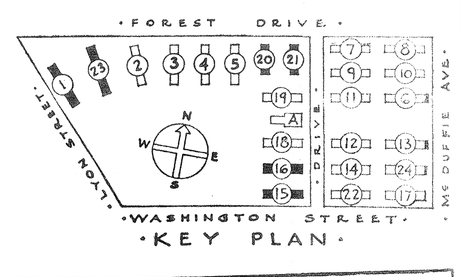

• KEY PLAN •

OFFICE OF
JAMES POSEY
CONSULTING ENGINEERS

SHEET TITLE • PLAN OF PLUMBING DISTRIBUTION • BUILDINGS 1, 15, 16, 20, 21, & 23.

GONZALES GARDENS
LOW RENT HOUSING PROJECT, COLUMBIA, S. C. 2-1
DEVELOPED BY
THE HOUSING AUTHORITY OF THE CITY OF COLUMBIA, S. C.
UNDER LOAN CONTRACT WITH
UNITED STATES HOUSING AUTHORITY

CHECKED: E.D.T.	APPROVED BY UNITED STATES HOUSING AUTHORITY	SCALES: 1/8" & 3/4" = 1'-0"
DATE: 9-13-39	ADMINISTRATOR DATE	
REVISIONS:	APPROVED BY THE HOUSING AUTHORITY OF THE CITY OF COLUMBIA, S.C. CHAIRMAN DATE 9-15-39	SHEET No. P 604
	JAMES B. URQUHART ARCHITECT COLUMBIA, S.C. ARCHITECT DATE 9-15-39	