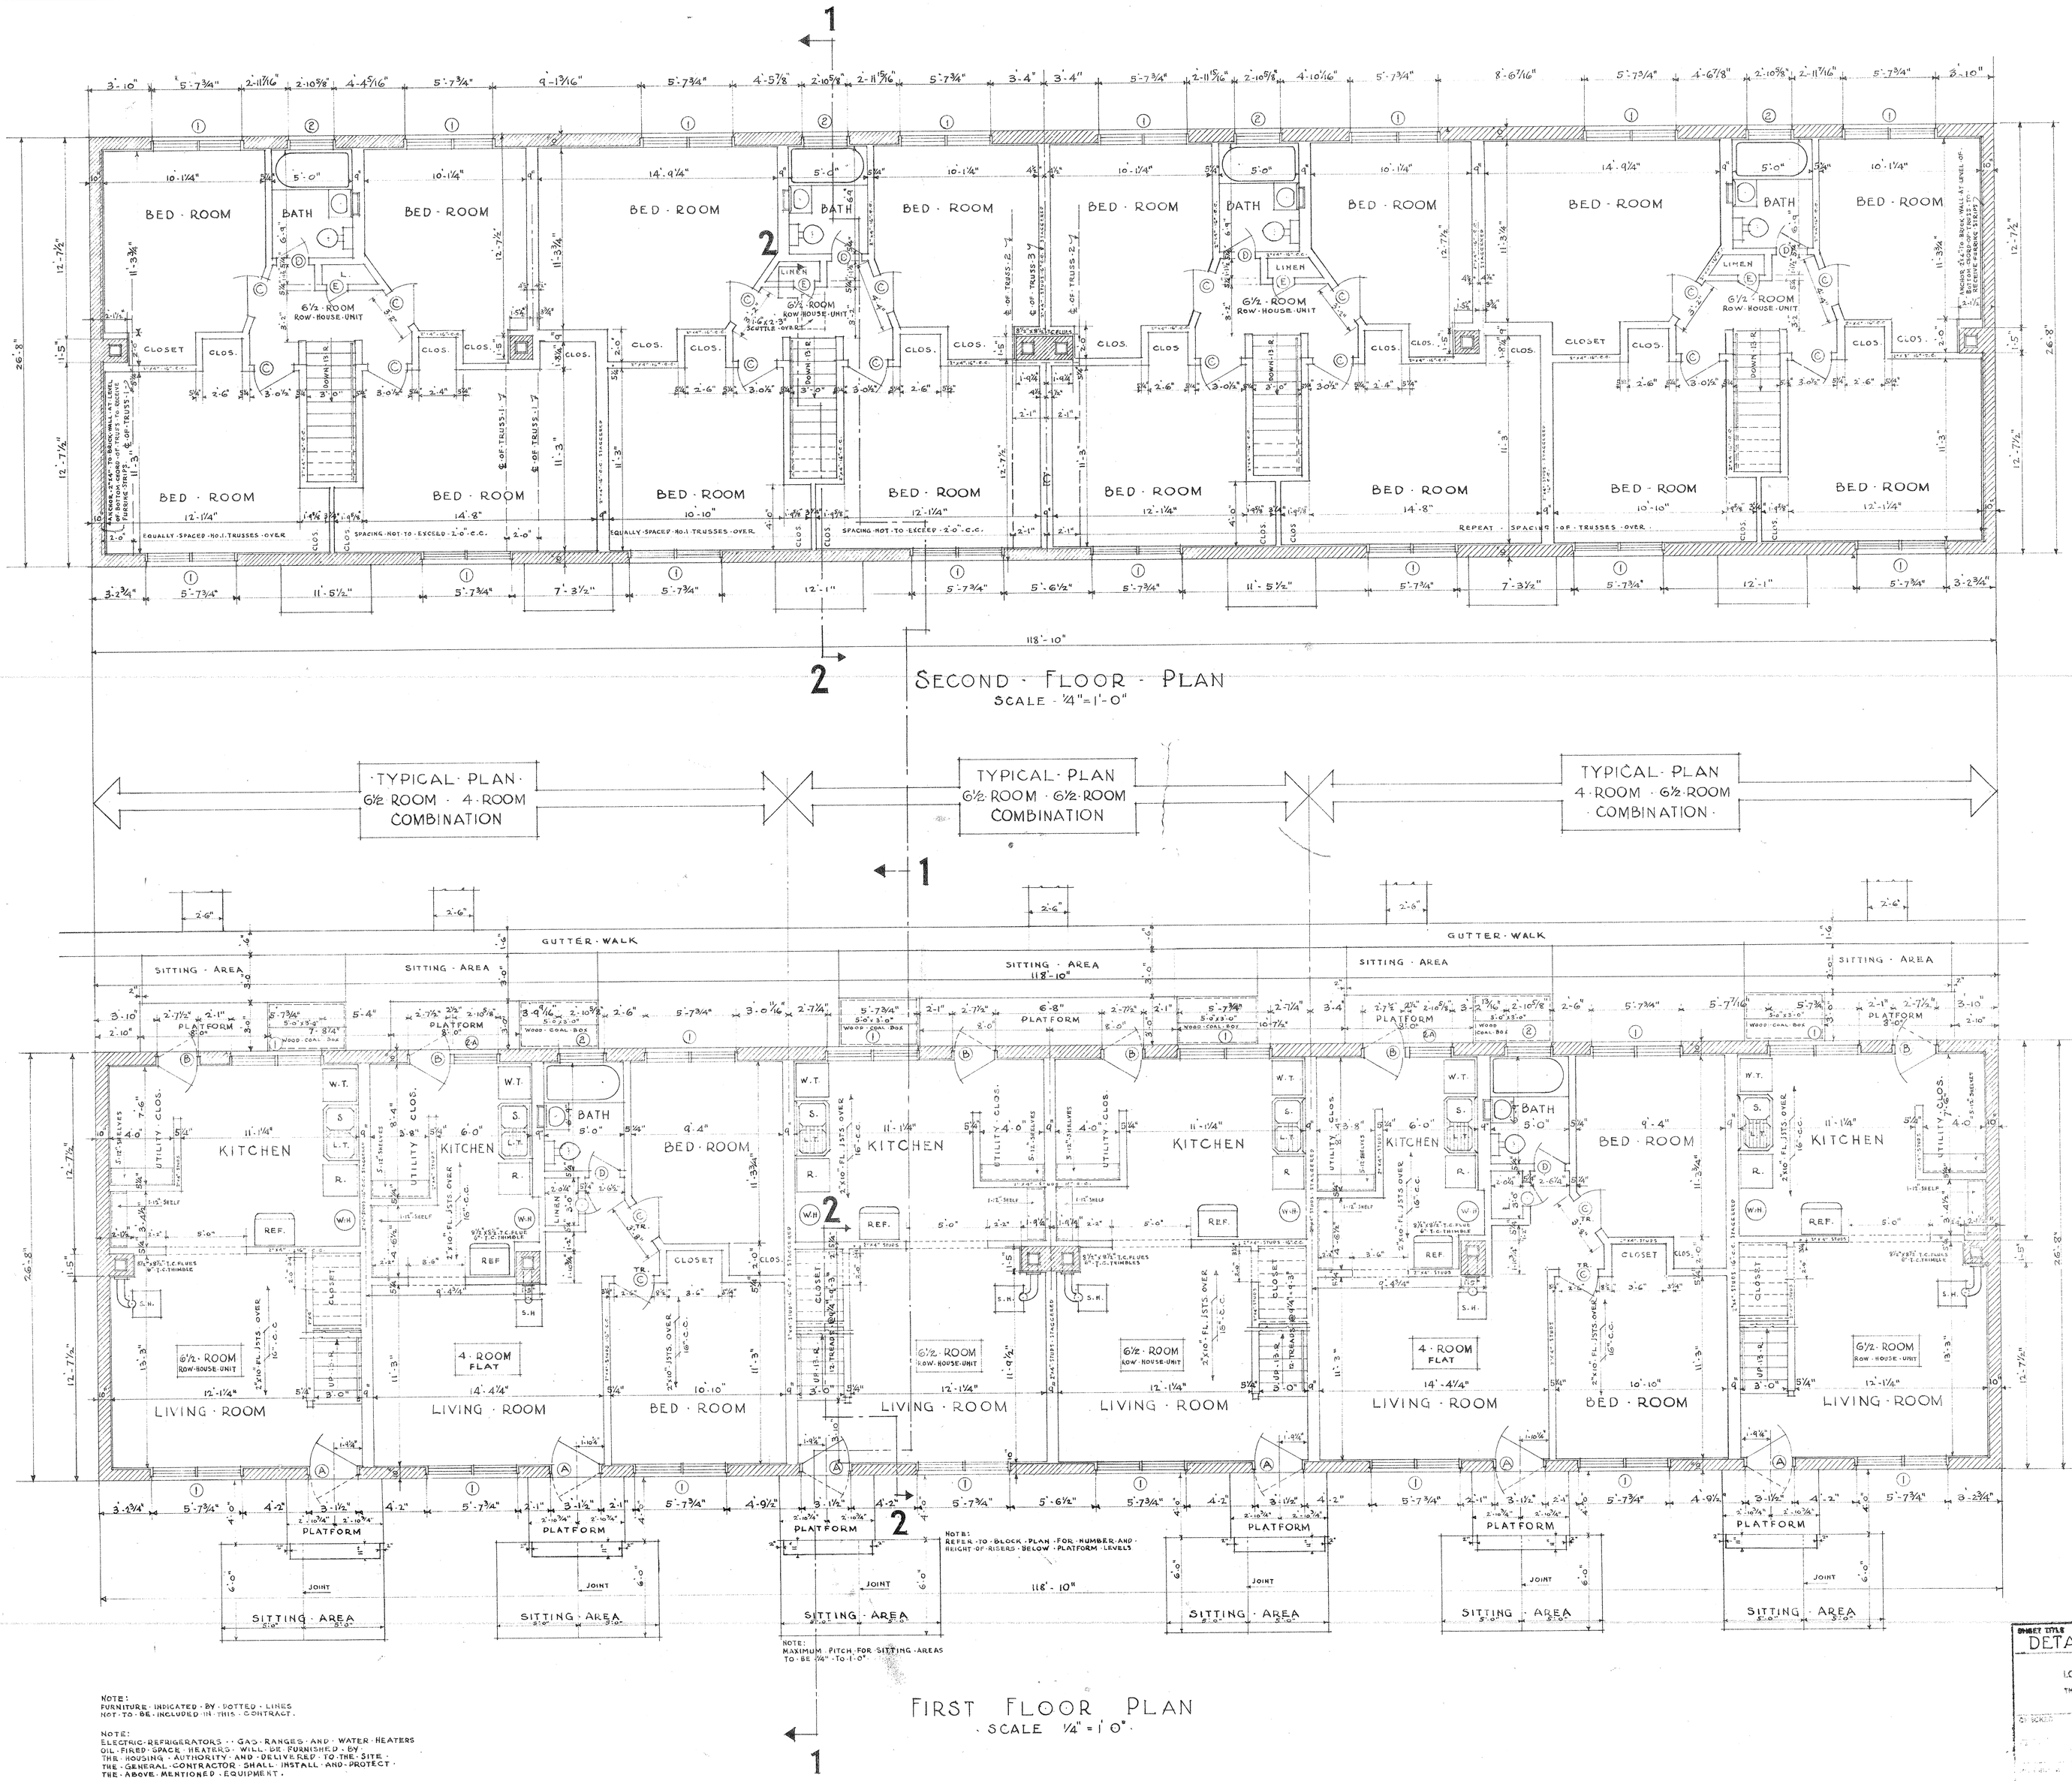

NOTE:
FURNITURE · INDICATED · BY · DOTTED · LINES NOT · TO · BE · INCLUDED · IN · THIS · CONTRACT.

NOTE:
ELECTRIC · REFRIGERATORS · · GAS · RANGES · AND · WATER · HEATERS OIL · FIRED · SPACE · HEATERS · WILL · BE · FURNISHED · BY THE · HOUSING · AUTHORITY · AND · DELIVERED · TO · THE · SITE · THE · GENERAL · CONTRACTOR · SHALL · INSTALL · AND · PROTECT · THE · ABOVE · MENTIONED · EQUIPMENT.

SHEET TITLE
DETAIL · UNIT · PLANS · 6½ + 4 + 6½

GONZALES GARDENS EXTENSION
LOW RENT HOUSING PROJECT, COLUMBIA, SC-2-1A
COVER · 1 · BY
THE HOUSING AUTHORITY OF THE CITY OF COLUMBIA, S. C.
UNDER JOINT CONTRACT WITH
PROFESSIONAL HOUSING AUTHORITY

CHECKED · BY · APPROVED BY · DATE · ACTION · DATE

SCALE: ¼" = 1'-0"

APPROVED BY
THE HOUSING AUTHORITY OF THE CITY OF COLUMBIA, S. C.
CHAIRMAN · DATE 3/27/42

JAMES C. HIGGINBAY
ARCHITECT
COLUMBIA, S. C.
Jas. B. Urquhart
ARCHITECT · DATE 3.27.42

SHEET No.
A
5