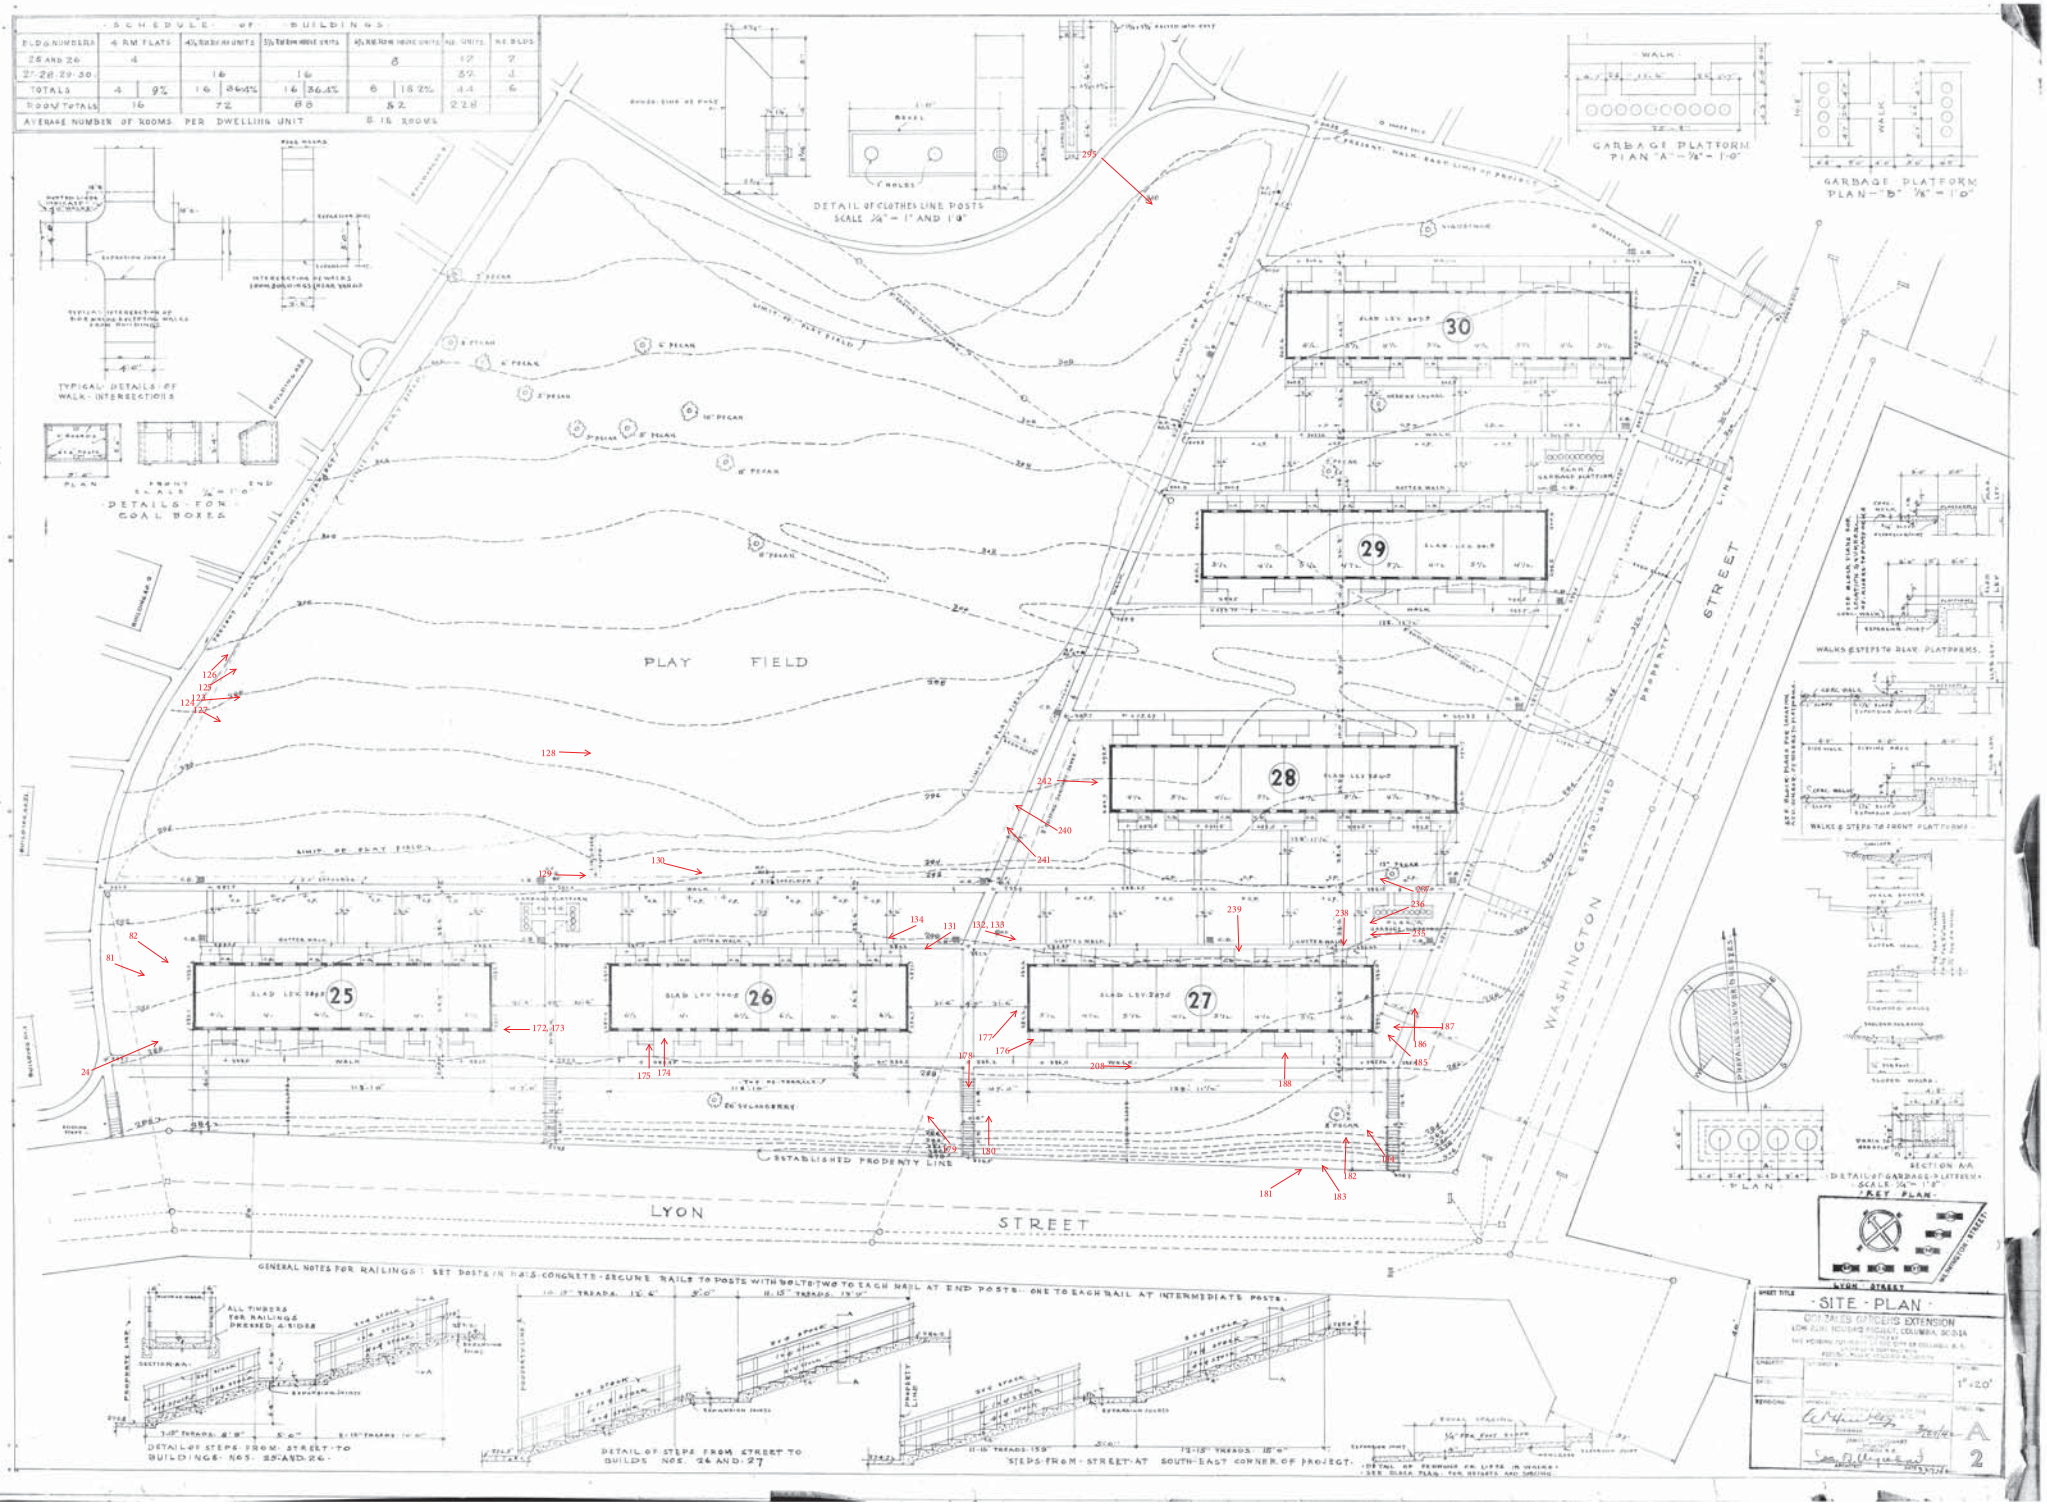
SCHEDULE OF BUILDINGS
BLDG NUMBERS | 4 RM FLATS | 4½ RM ROW HOUSE UNITS | 3½ RM ROW HOUSE UNITS | 4½ RM ROW HOUSE UNITS | NO. UNITS | NO. BLDS
25 AND 26 | 4 | | | 8 | 12 | 2
27-28-29-30 | | 16 | 16 | | 32 | 4
TOTALS | 4 9% | 16 36.4% | 16 36.4% | 8 18.2% | 44 | 6
ROOM TOTALS | 16 | 72 | 88 | 52 | 228
AVERAGE NUMBER OF ROOMS PER DWELLING UNIT 5.18 ROOMS
DETAIL OF CLOTHES LINE POSTS SCALE ¼" = 1" AND 1'0"
GARBAGE PLATFORM PLAN "A" - ⅛" = 1'-0"
GARBAGE PLATFORM PLAN "B" ⅛" = 1'-0"
TYPICAL DETAILS OF WALK INTERSECTIONS
DETAILS FOR COAL BOXES
PLAY FIELD
LYON STREET
WASHINGTON STREET
ESTABLISHED PROPERTY LINE
WALKS & STEPS TO REAR PLATFORMS
WALKS & STEPS TO FRONT PLATFORMS
SECTION A-A
DETAIL OF GARBAGE PLATFORM SCALE ¼" = 1'0"
KEY PLAN
GENERAL NOTES FOR RAILINGS: SET POSTS IN R.R.S. CONCRETE - SECURE RAILS TO POSTS WITH BOLTS TWO TO EACH RAIL AT END POSTS - ONE TO EACH RAIL AT INTERMEDIATE POSTS.
ALL TIMBERS FOR RAILINGS PRESSED 4 SIDES
DETAIL OF STEPS FROM STREET TO BUILDINGS NOS. 25 AND 26
DETAIL OF STEPS FROM STREET TO BUILDS NOS. 26 AND 27
STEPS FROM STREET AT SOUTH-EAST CORNER OF PROJECT
SITE PLAN
GOLZALES GARDENS EXTENSION
LOW RENT HOUSING PROJECT, COLUMBIA, SC-13-1A
1" = 20'
A
2