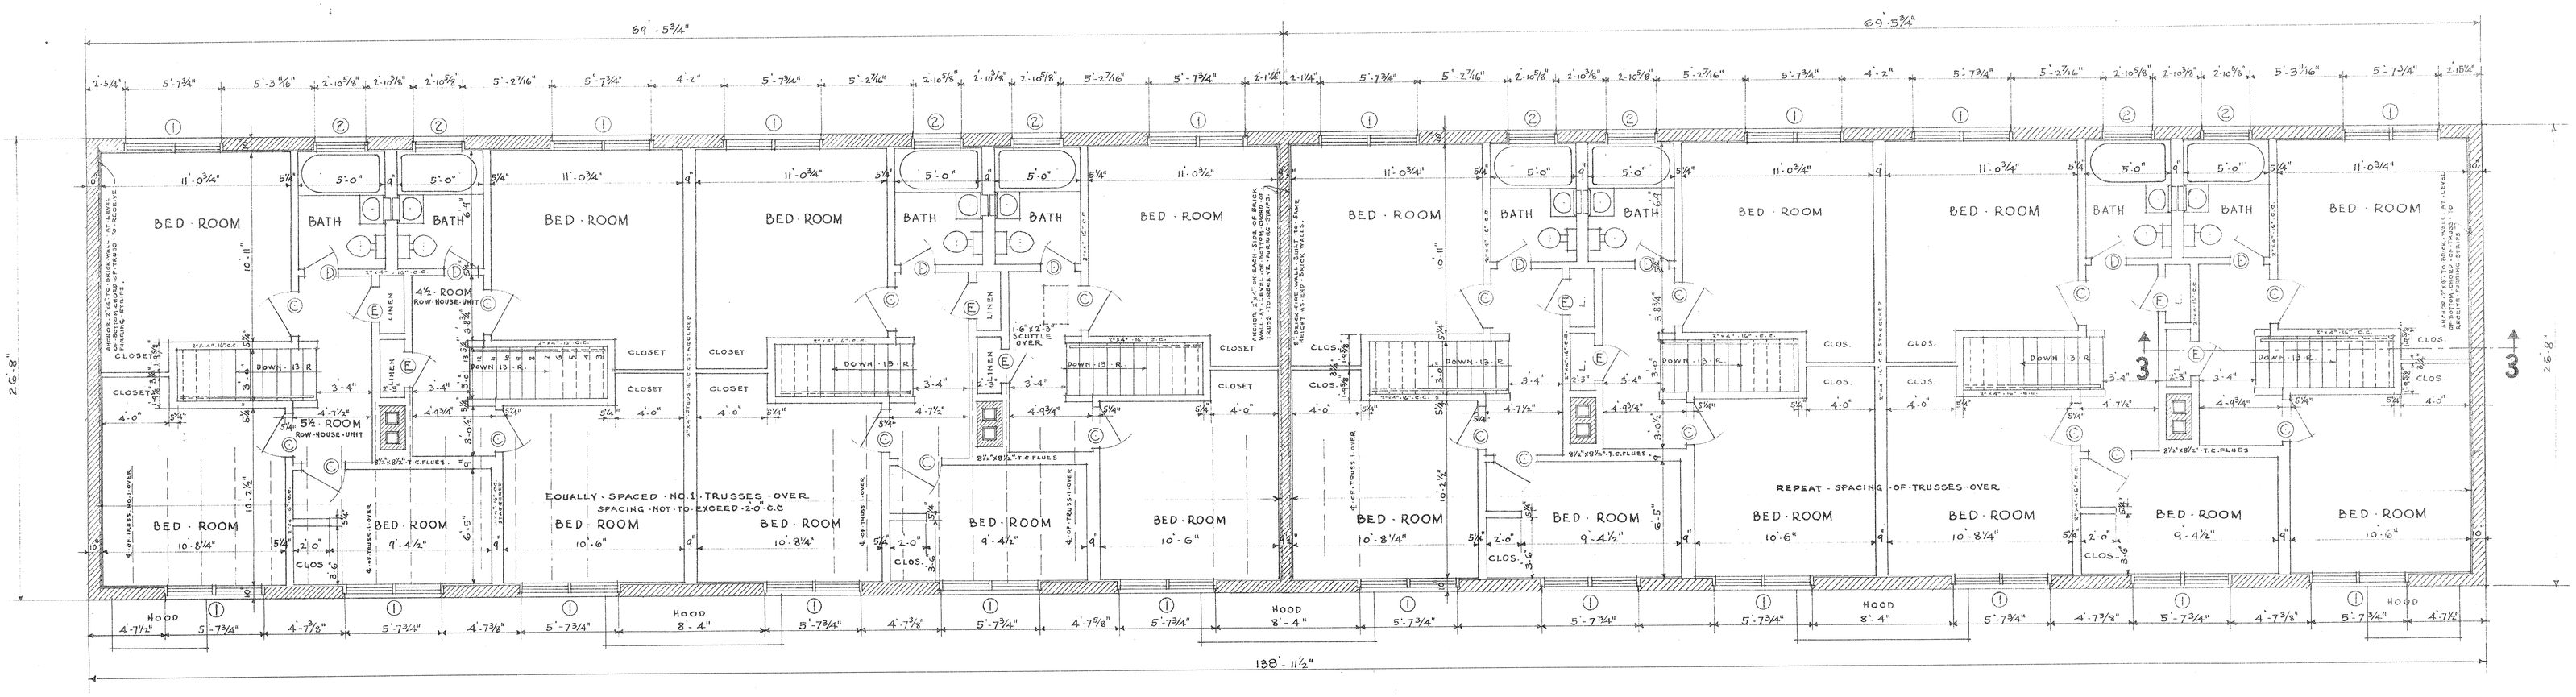

SECOND FLOOR PLAN

SCALE - ¼" = 1'-0"

TYPICAL PLAN 5½ ROOM - 4½ ROOM COMBINATION

TYPICAL PLAN 5½ ROOM & 4½ ROOM COMBINATION

TYPICAL PLAN 5½ ROOM & 4½ ROOM COMBINATION

TYPICAL PLAN 5½ ROOM - 4½ ROOM COMBINATION

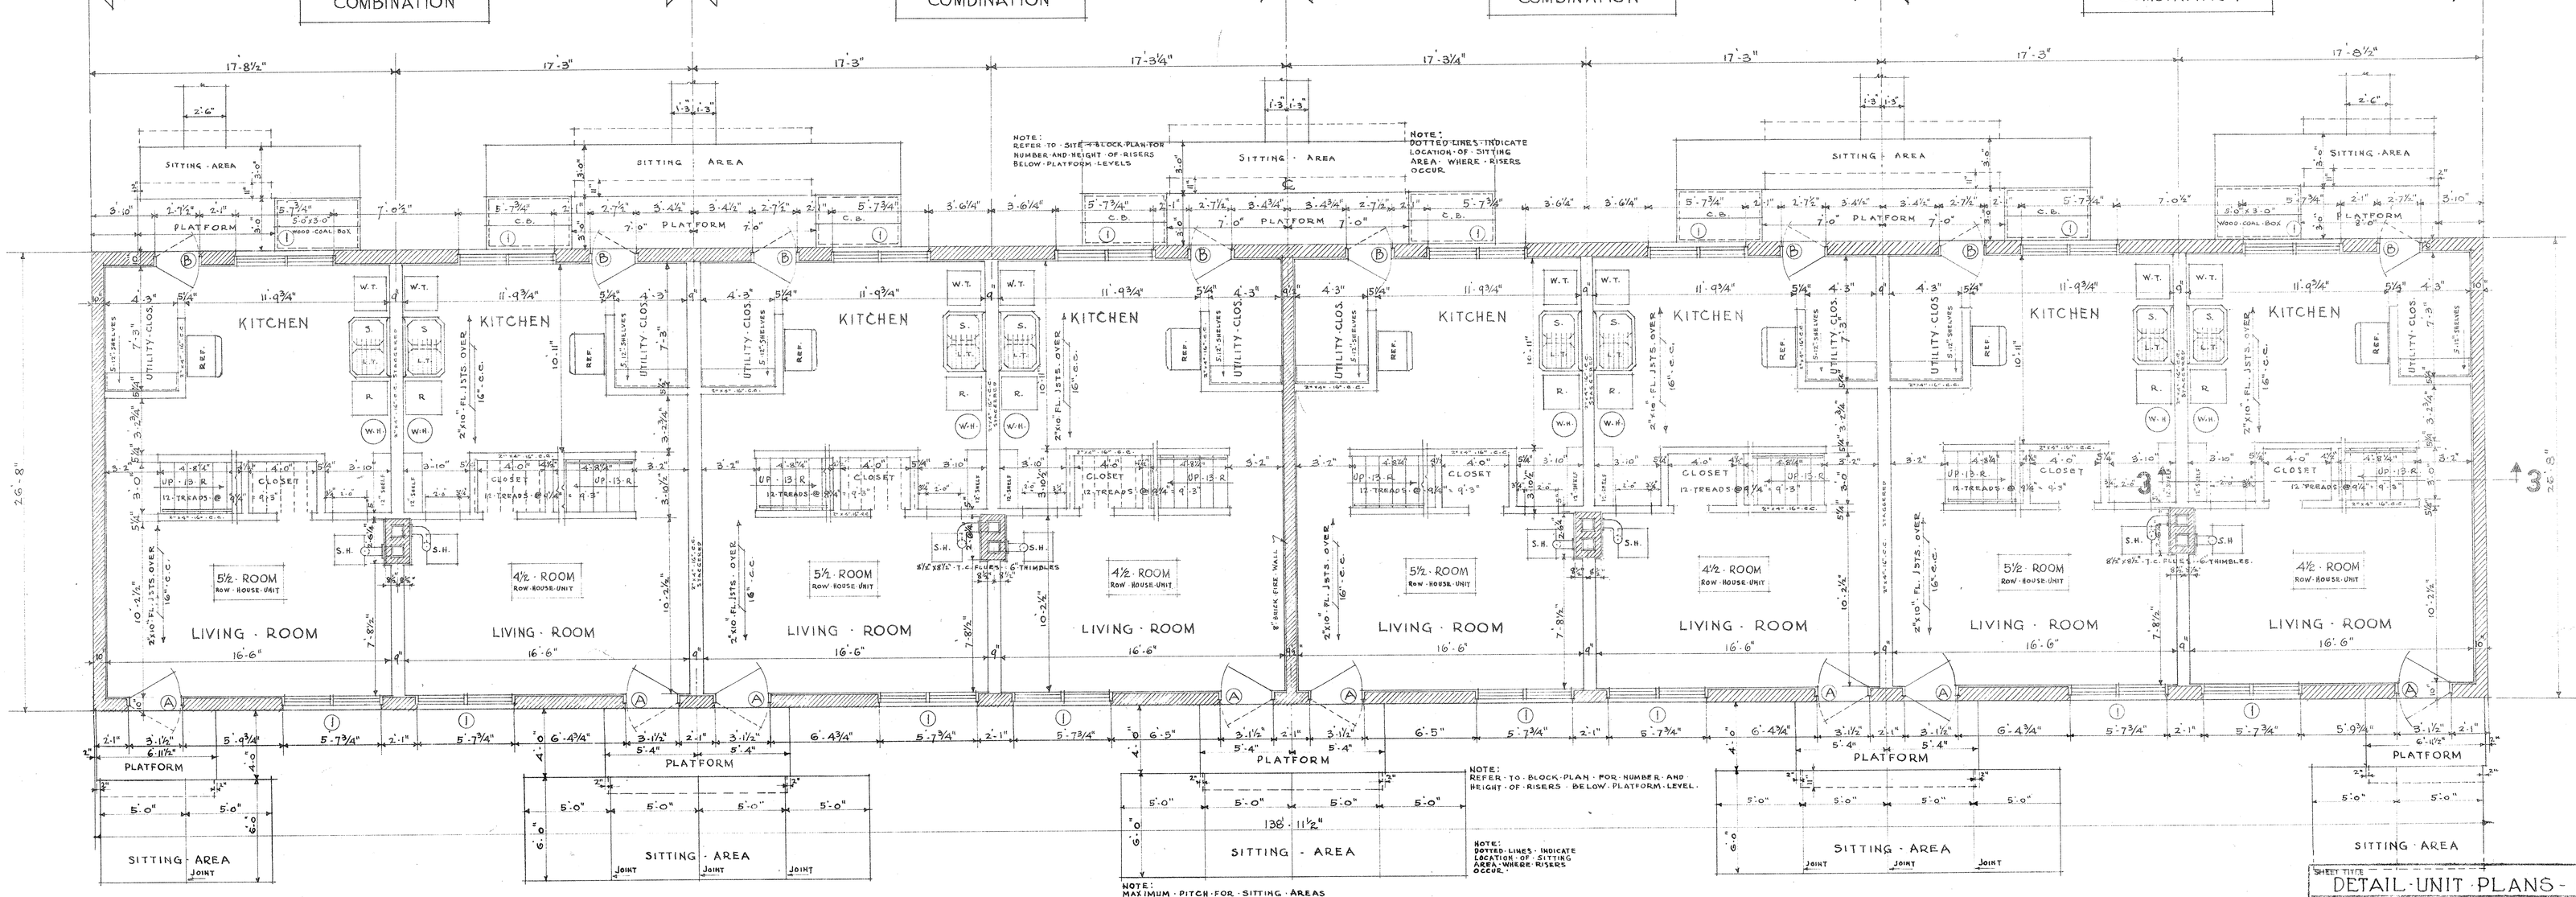

FIRST FLOOR PLAN

SCALE - ¼" = 1'-0"

NOTE: FURNITURE INDICATED BY DOTTED LINES NOT TO BE INCLUDED IN THIS CONTRACT

NOTE: ELECTRIC REFRIGERATORS - GAS RANGES AND WATER HEATERS OIL FIRED SPACE HEATERS WILL BE FURNISHED BY THE HOUSING AUTHORITY AND DELIVERED TO THE SITE THE GENERAL CONTRACTOR SHALL INSTALL AND PROTECT THE ABOVE MENTIONED EQUIPMENT

KEY PLAN

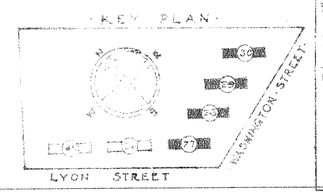

SHEET TITLE

DETAIL UNIT PLANS - 5½ + 4½

GONZALES GARDENS EXTENSION

LOW RENT HOUSING PROJECT, COLUMBIA, SC-21A

DEVELOPED BY THE HOUSING AUTHORITY OF THE CITY OF COLUMBIA, S. C. UNDER LOAN CONTRACT WITH FEDERAL PUBLIC HOUSING AUTHORITY

SCALE: ¼" = 1'-0"

SHEET No. A 4

APPROVED BY THE HOUSING AUTHORITY OF THE CITY OF COLUMBIA, S. C.

CHAIRMAN

JAMES B. URQUHART
ARCHITECT
COLUMBIA, S. C.
DATE 3-27-41