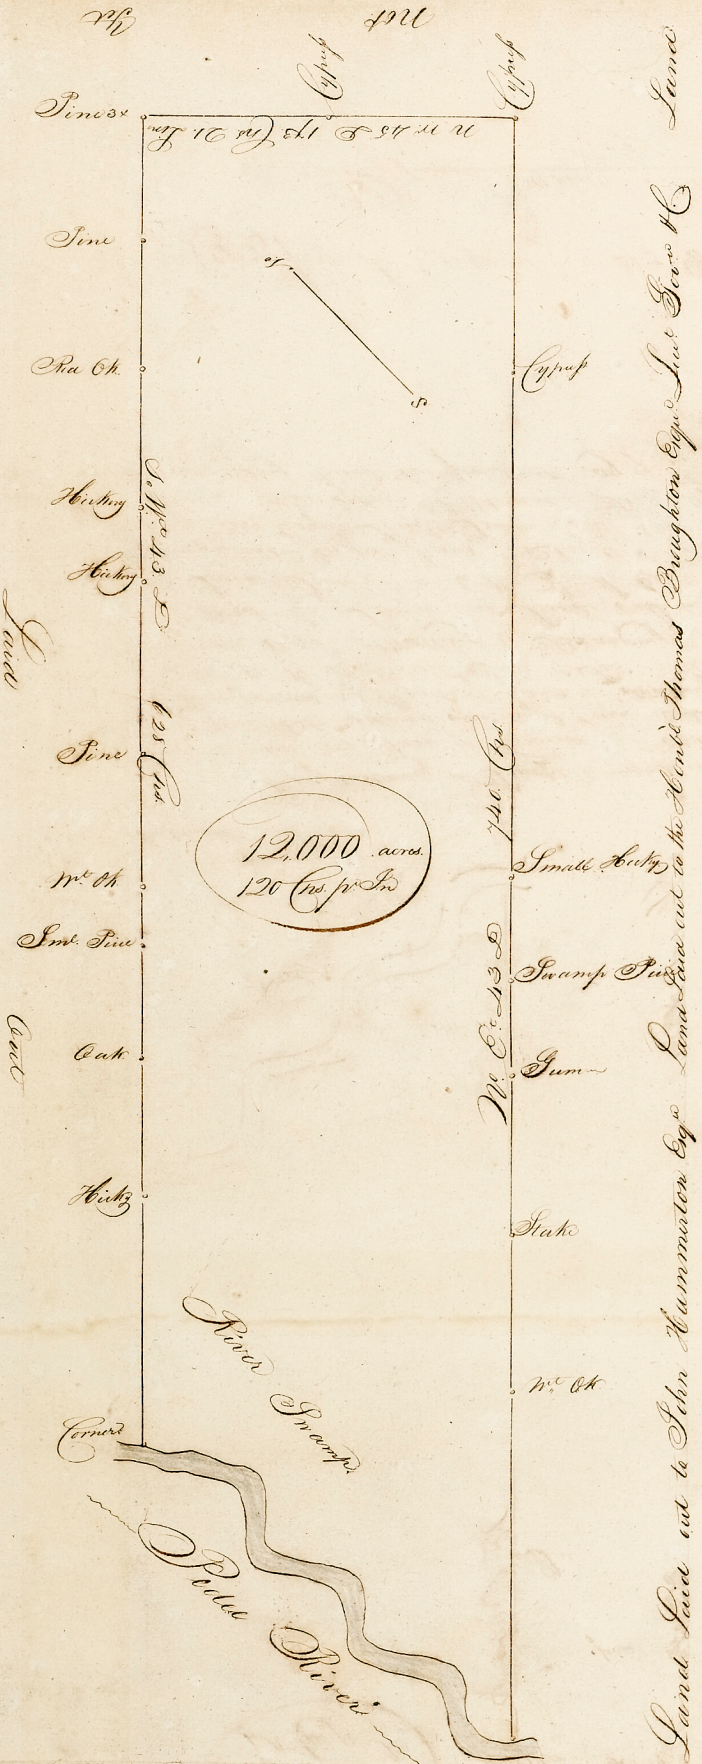

South Carolina

By virtue of a Precept to me Directed by James St John Esqr. his majesties Surveyor General Dated the first day of May 1735 I have admeasured and Laid out unto John Roberts a Plantation or Tract of Land Situate Lying & being in Craven County on the North East Side of Pedee River Containing Twelve Thousand Acres Butting & Bounding to the North East & North West on Land not Laid out to the South West on the Said Pedee River to the South East Part on John Hammerton Esqr. Land & Part on the Hon'ble Thos. Broughton Esqr. Lieut. Govr. &c. And Hath such Marks & Ferry as the above Delineated Plat represents Given Under my hand the first Day of Decemr. 1735

Peter Lane
Dep. Sur.

A true Copy from the Original in my Office & Issued

By Daniel H. Tillinghast
Surveyor General