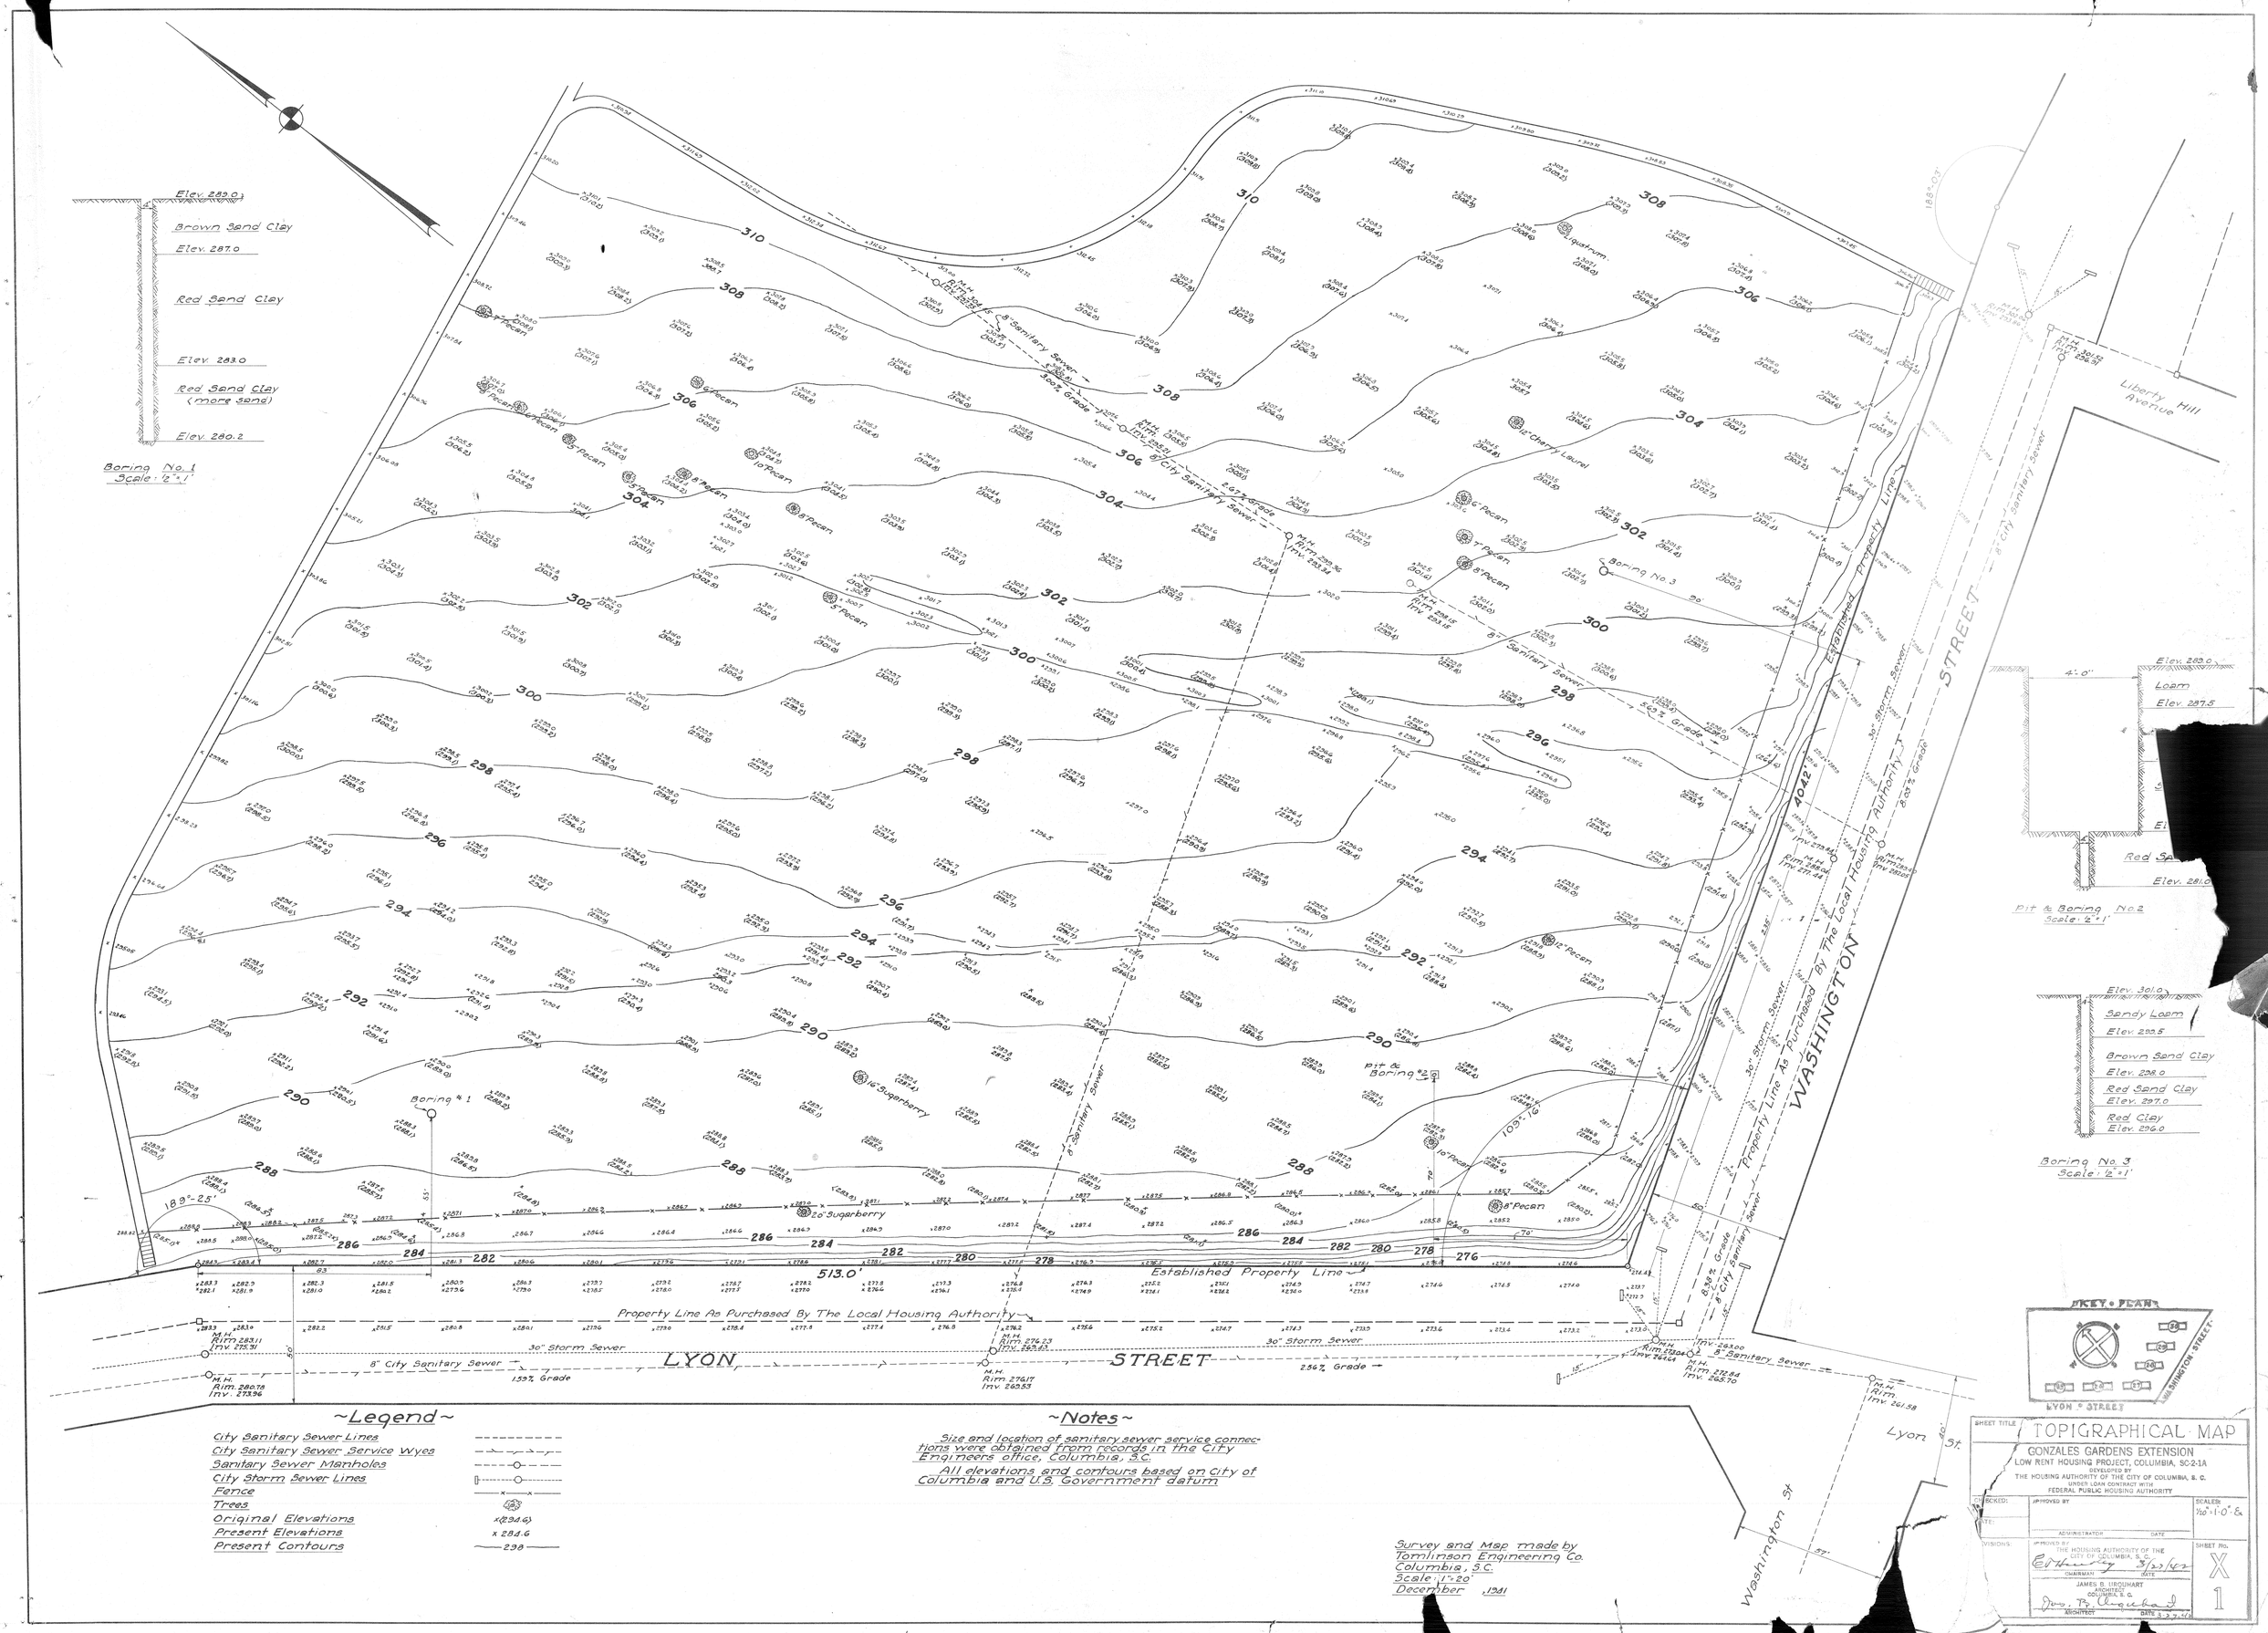

Elev. 289.0
Brown Sand Clay
Elev. 287.0
Red Sand Clay
Elev. 283.0
Red Sand Clay (more sand)
Elev. 280.2
Boring No. 1
Scale: 1/2" = 1'
Liberty Hill Avenue
Established Property Line
Property Line As Purchased By The Local Housing Authority
WASHINGTON STREET
LYON STREET
Lyon St.
Washington St.
513.0'
Boring No. 3
Pit & Boring No. 2
Boring No. 1
Pit & Boring No. 2
Elev. 289.0
Loam
Elev. 287.5
Elev. 281.0
Elev. 301.0
Sandy Loam
Elev. 299.5
Brown Sand Clay
Elev. 298.0
Red Sand Clay
Elev. 297.0
Red Clay
Elev. 296.0
Boring No. 3
Scale: 1/2" = 1'
Legend
City Sanitary Sewer Lines
City Sanitary Sewer Service Wyes
Sanitary Sewer Manholes
City Storm Sewer Lines
Fence
Trees
Original Elevations x(294.6)
Present Elevations x 284.6
Present Contours 298
Notes
Size and location of sanitary sewer service connections were obtained from records in the City Engineers office, Columbia, S.C.
All elevations and contours based on City of Columbia and U.S. Government datum
Survey and Map made by Tomlinson Engineering Co. Columbia, S.C.
Scale: 1" = 20'
December, 1941
SHEET TITLE
TOPIGRAPHICAL MAP
GONZALES GARDENS EXTENSION
LOW RENT HOUSING PROJECT, COLUMBIA, SC-2-1A
DEVELOPED BY
THE HOUSING AUTHORITY OF THE CITY OF COLUMBIA, S. C.
UNDER LOAN CONTRACT WITH
FEDERAL PUBLIC HOUSING AUTHORITY
CHECKED:
DATE:
APPROVED BY
ADMINISTRATOR
DATE
SCALES: 1/20" = 1'-0" &
DIVISIONS:
APPROVED BY
THE HOUSING AUTHORITY OF THE CITY OF COLUMBIA, S. C.
CHAIRMAN
DATE
JAMES B. URQUHART
ARCHITECT
COLUMBIA, S. C.
ARCHITECT
DATE
SHEET No.
X
1