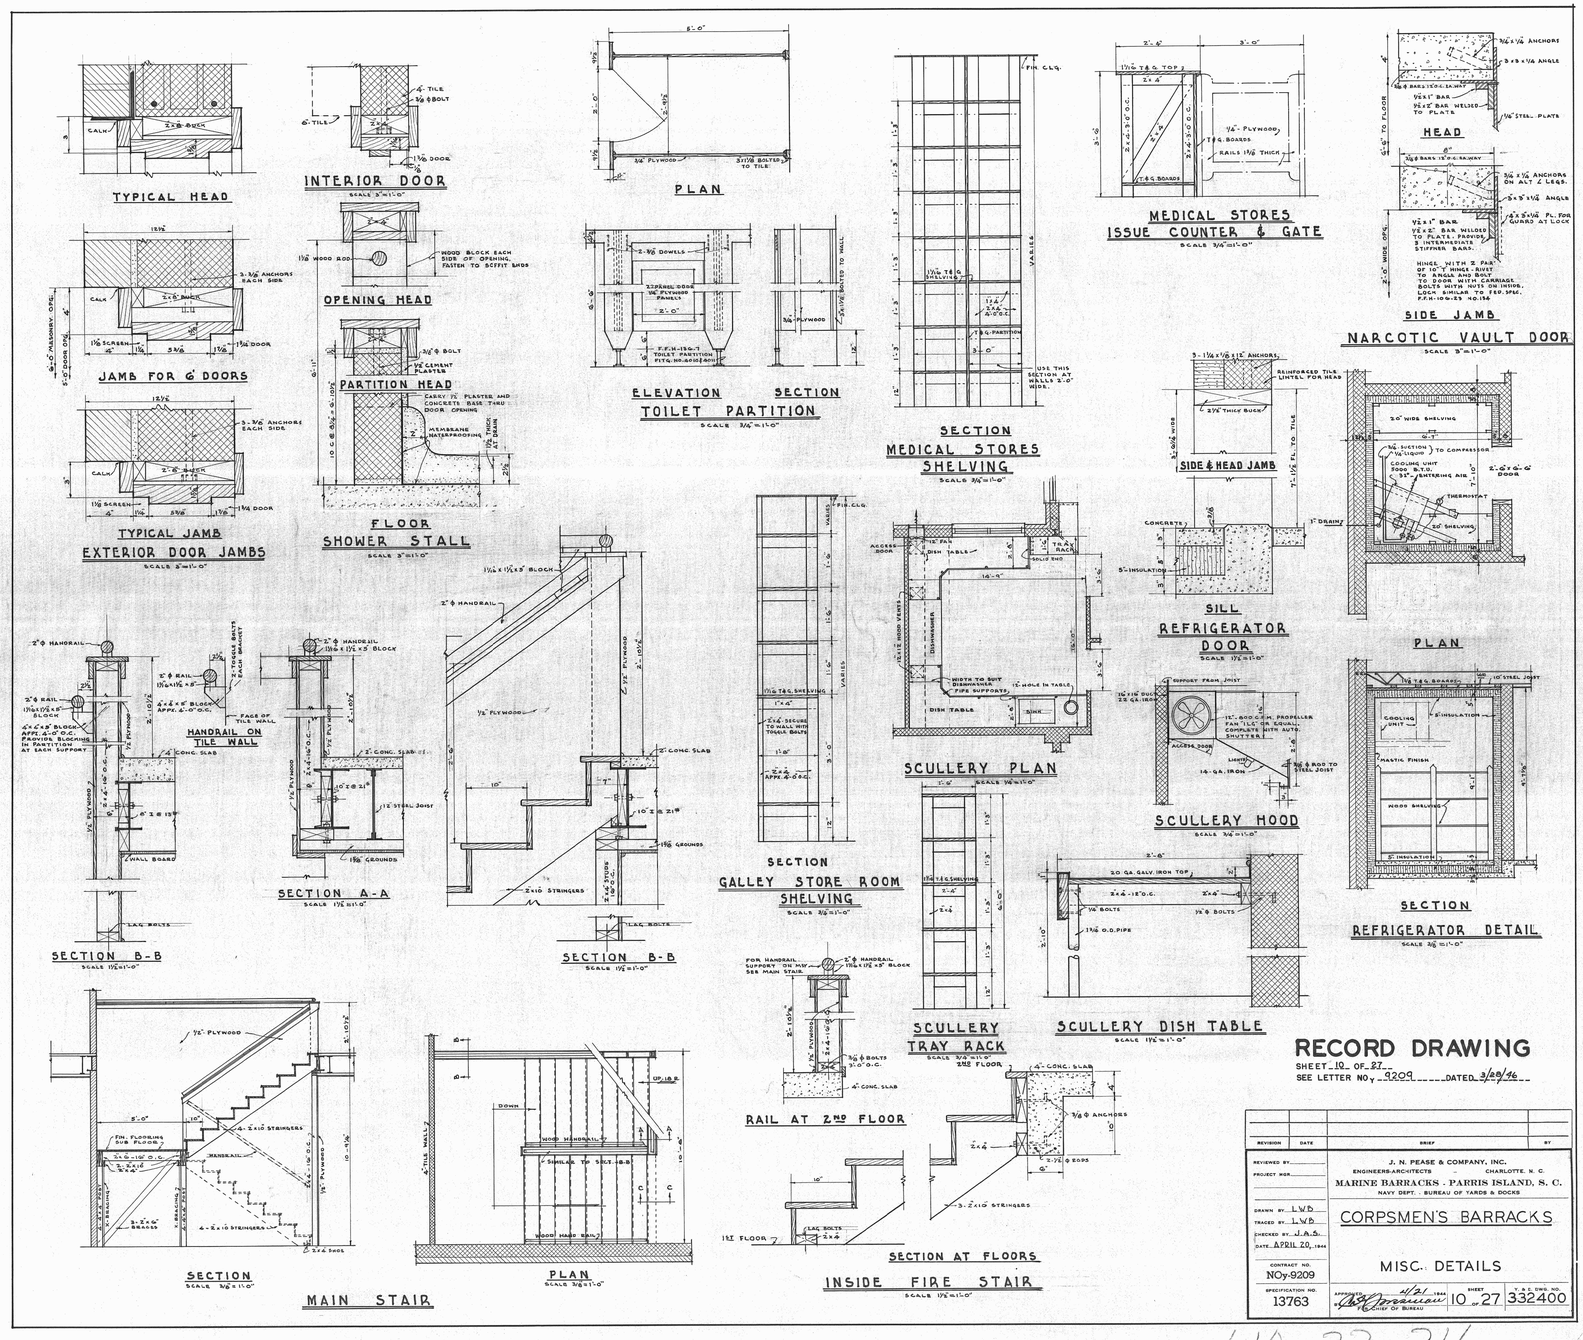

This drawing is a reproduction of an original 1946 construction drawing by J. N. Pease and Company, Inc. The original is held by Marine Corps Recruit Depot, Parris Island.
The drawing has not been field verified and may not be at the indicated scale.

LIBRARY OF CONGRESS INDEX NUMBER

HISTORIC AMERICAN BUILDINGS SURVEY
SHEET 7 OF 9 SHEETS

SURVEY NO.
SC-886-C

MARINE CORPS RECRUIT DEPOT PARRIS ISLAND, BUILDING 172

PORT ROYAL BEAUFORT COUNTY SOUTH CAROLINA

NATIONAL PARK SERVICE
U.S. DEPARTMENT OF THE INTERIOR